STATE OF NEVADA
County of *White Pine* } ss.

I, *Wallace T. Boundy*, being first duly sworn, depose and say that this map, consisting of one sheet, has been correctly drawn to the designated scale from field notes of a survey made under my supervision and direction between the *18th.* day of *July*, *1973.* and the *20th.* day of *July*, *1973*, that it truly and correctly represents the proposed location and extent of the works used to divert water from *Underground Sources in White Pine County by Theodore W. Holmgren Quasi-Municipal. That the proposed point of diversion, the approximate location and size of the diverting channel, all reservoirs or basins, the location and names of all other works which will cross or connect with the proposed works and the boundary of all lands, showing by 40-acre subdivisions the areas to be irrigated are fully and correctly designated thereon.*

Wallace T. Boundy
State Water Right *Surveyor*

Subscribed and sworn to before me this *19th* day of *July*, *1973*

Linda R. Carson
Notary Public in and for *White Pine* County, Nevada

LINDA R. CARSON
Notary Public State of Nevada
White Pine County
My commission expires Nov 28, 1975

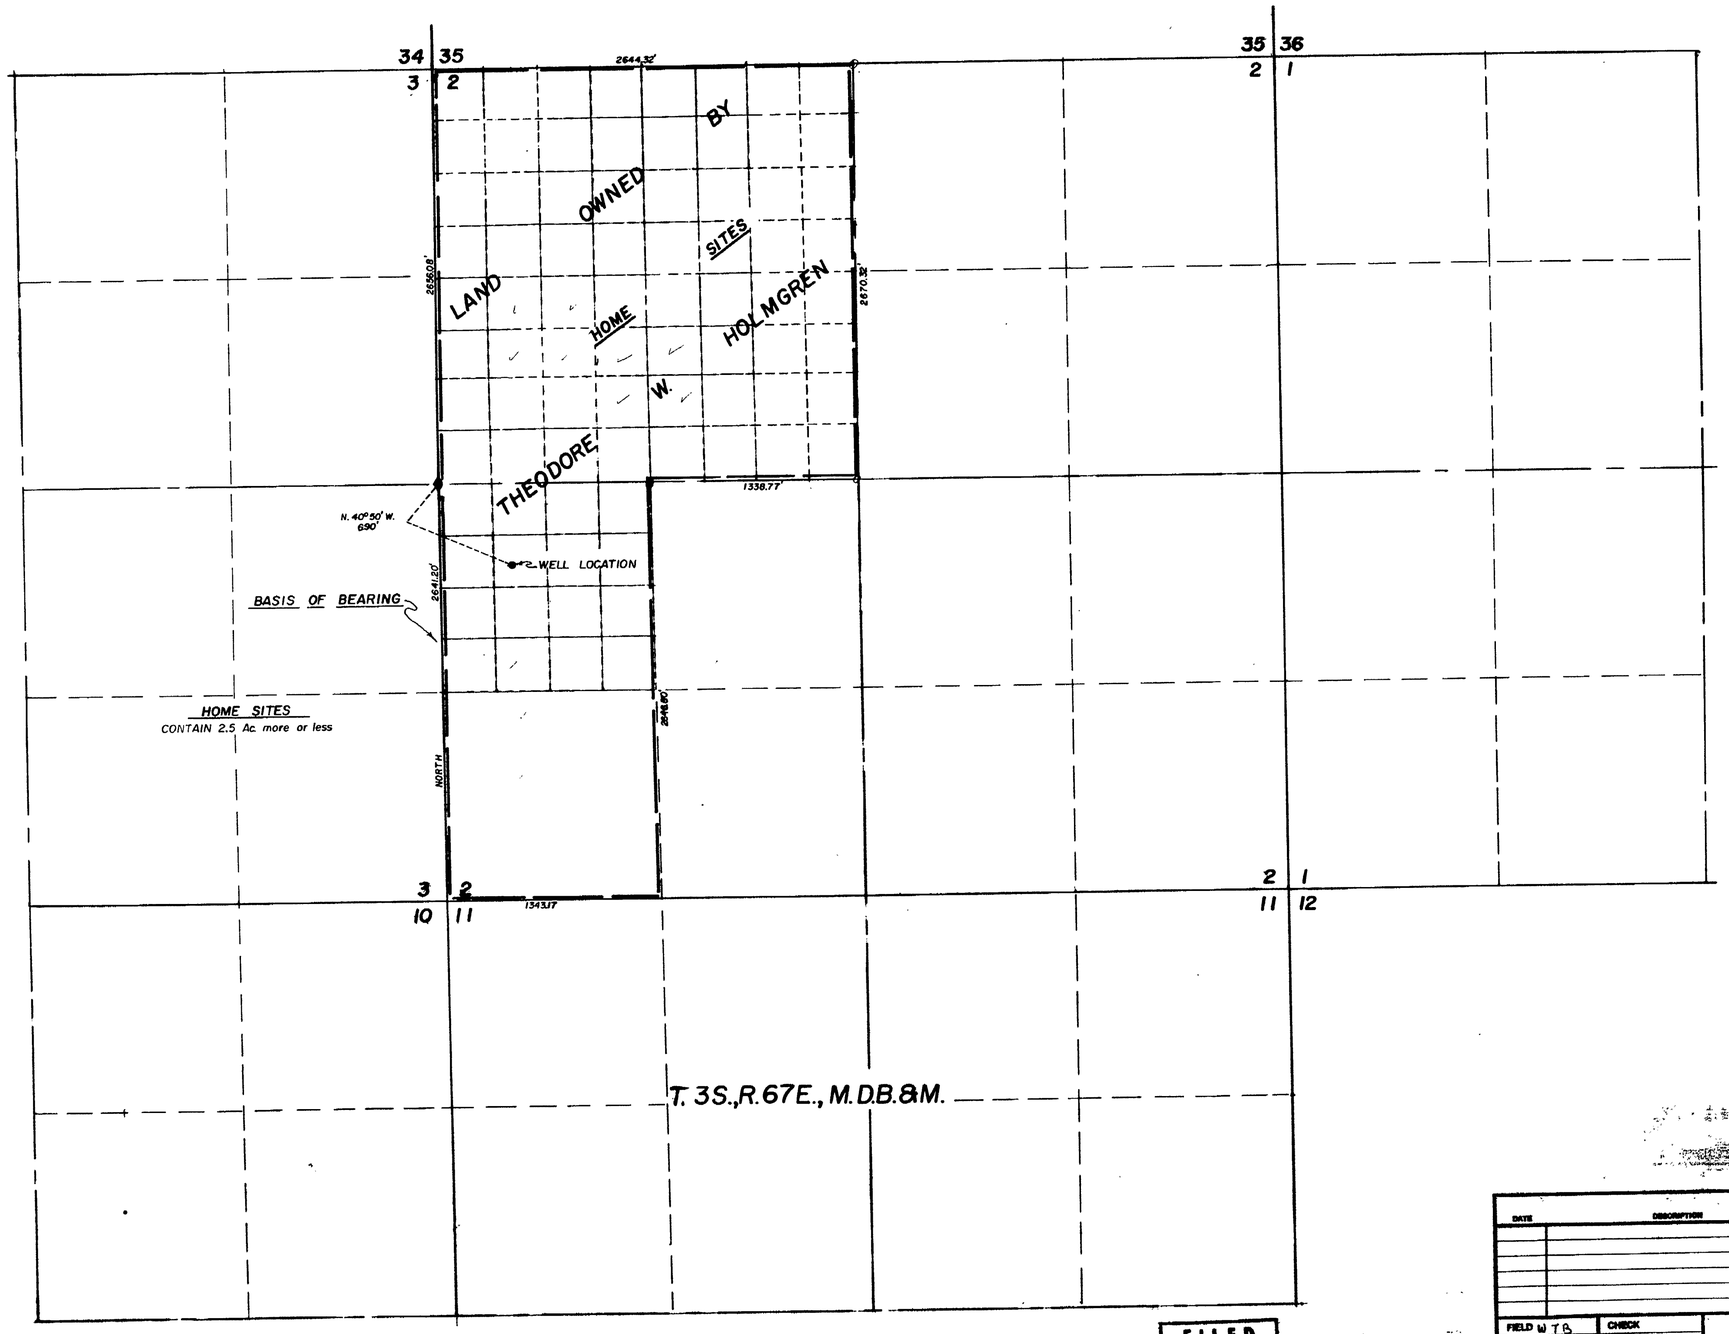

0 500 1000' 1500' 2000'
Scale 1" = 500'

DATE	DESCRIPTION

FIELD W T B	CHECK
DETAIL	APPROVED W T B
DESIGN	FILE No.
TRACING BAD	DWG. No. E A D

MAP TO ACCOMPANY APPLICATION TO APPROPRIATE WATER

FOR QUASI - MUNICIPAL

BY THEODORE W. HOLMGREN

FROM UNDERGROUND SOURCES

MAP PREPARED BY BOUNDY & FORMAN INC. ELY, NEVADA

FILED
JUL 20 1973
STATE ENGINEER'S OFFICE

45875 27643