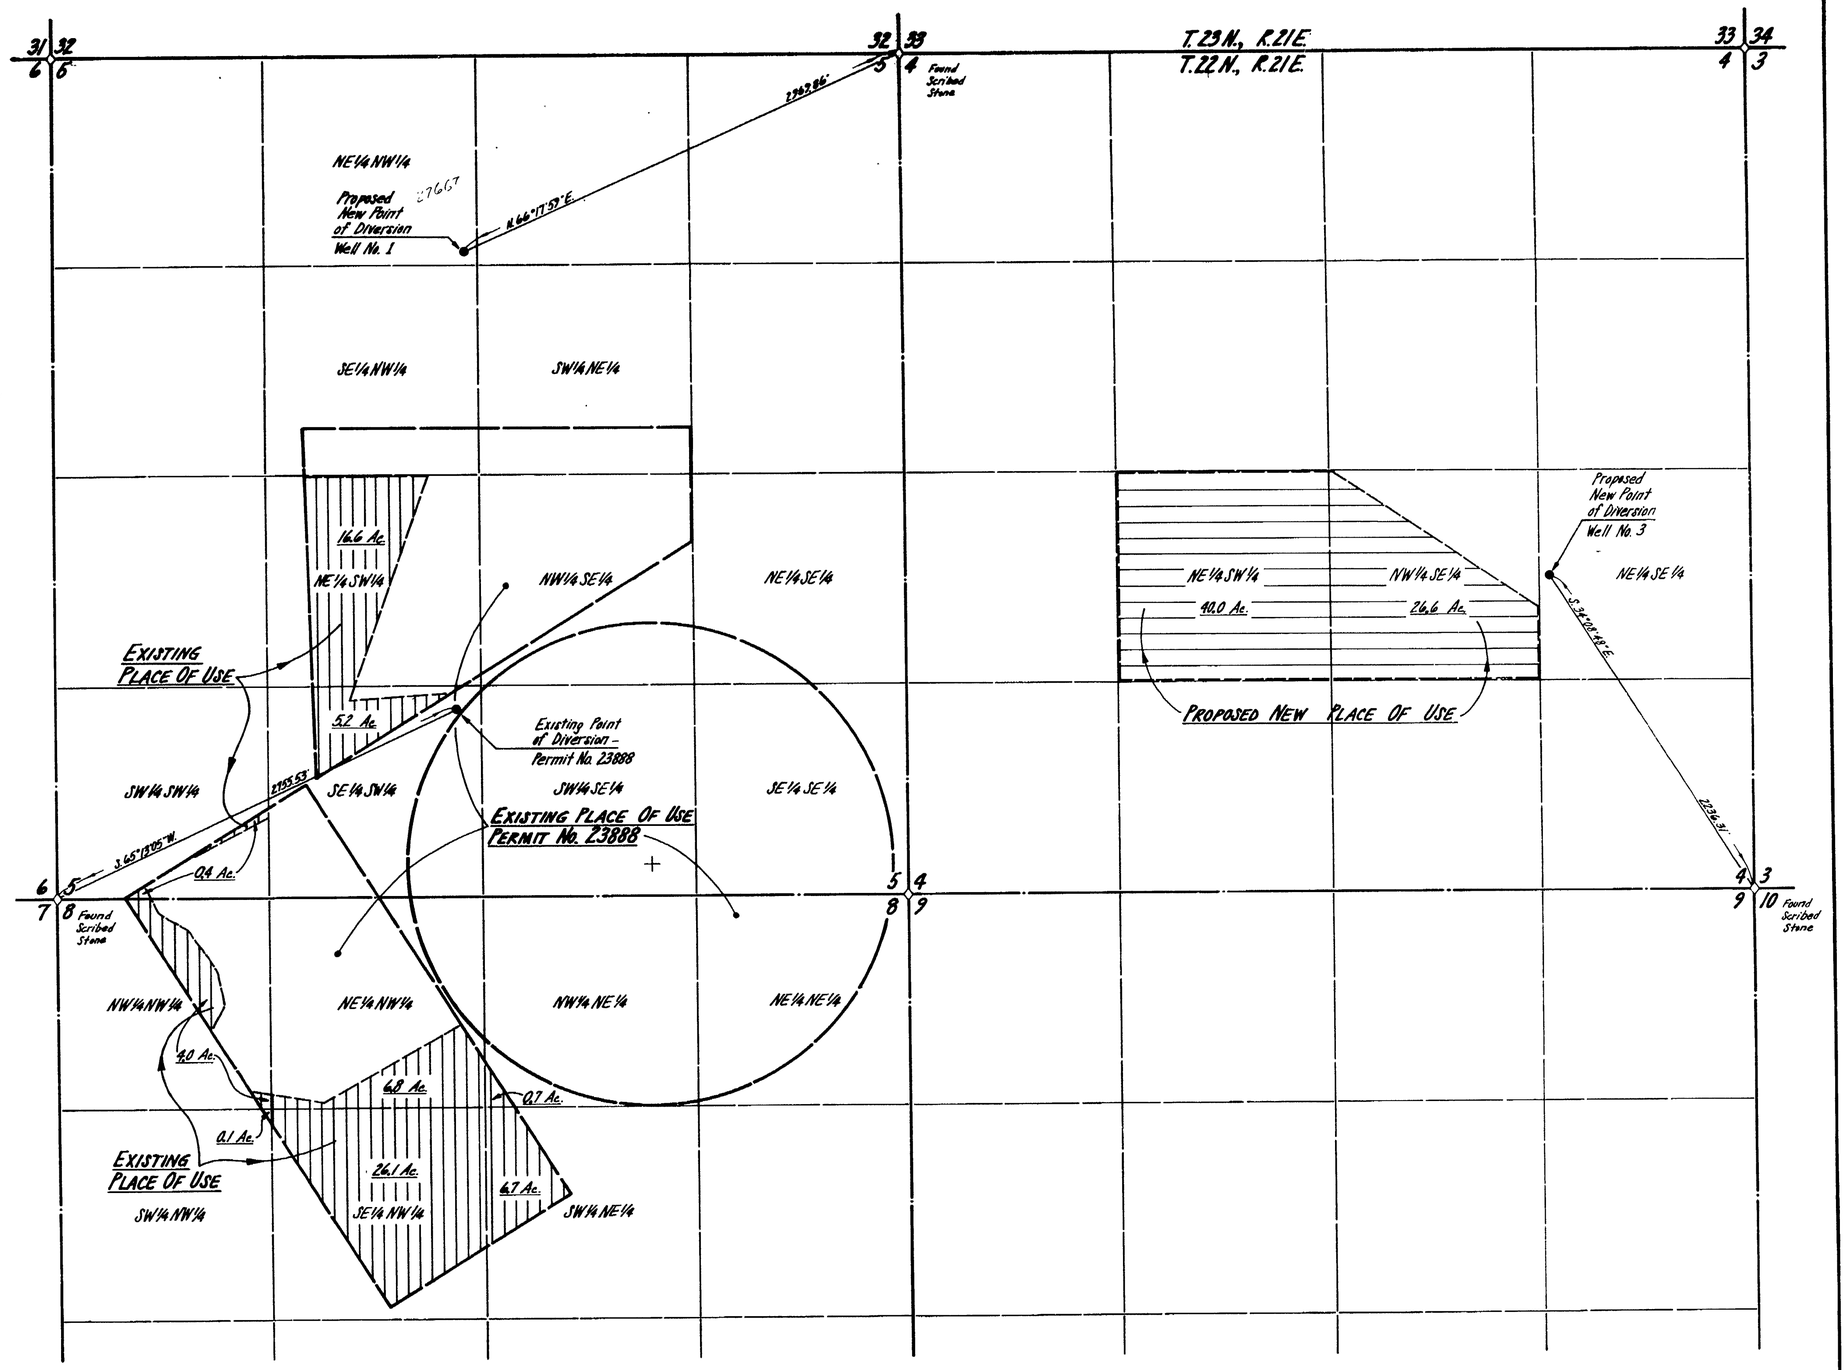

0' 500' 1000' 1500'

SCALE 1"=500'

Basis of Bearings: U.S.C.&G.S. Stations Junction House and 467-A.

State of Nevada
City of Carson City } S.S.

I, Eugene B. Longfield, being first duly sworn, depose and say that this map, consisting of one (1) sheet, has been correctly drawn to the designated scale from field notes of a survey made by me (or under my supervision and direction), between the 30th day of July, and the 8th day of August, 1973; that it truly and correctly represents the proposed location and extent of the works used to divert water from an underground source, in Washoe County, by Rockwell International (formerly known as North American Aviation, Inc.), for purposes of irrigation; that the existing and proposed points of diversion, the existing and proposed places of use, and the location and names of all the works which will cross or connect with the proposed works, and the boundary of all lands, showing by 40 acre subdivision the areas proposed to be irrigated, are fully and correctly designated thereon.

Eugene B. Longfield
State Water Right Surveyor

Subscribed and sworn to before me this 15th day of August, 1973. Notary Public in and for the City of Carson City, State of Nevada.

Jean Williams
My Commission Expires 9-24-73

JEAN WILLIAMS
Notary Public State of Nevada
Ormsby County
My Commission Expires Sept. 24, 1973

FILED
AUG 15 1973
STATE ENGINEER'S OFFICE

27667 27668

MAP

To accompany Applications 27667 and 27668 for permission to change point of diversion, and place of use for irrigation purposes by Rockwell International (formerly known as North American Aviation, Inc.) from an underground source.

27668 27667