T16N R18E MDB & M

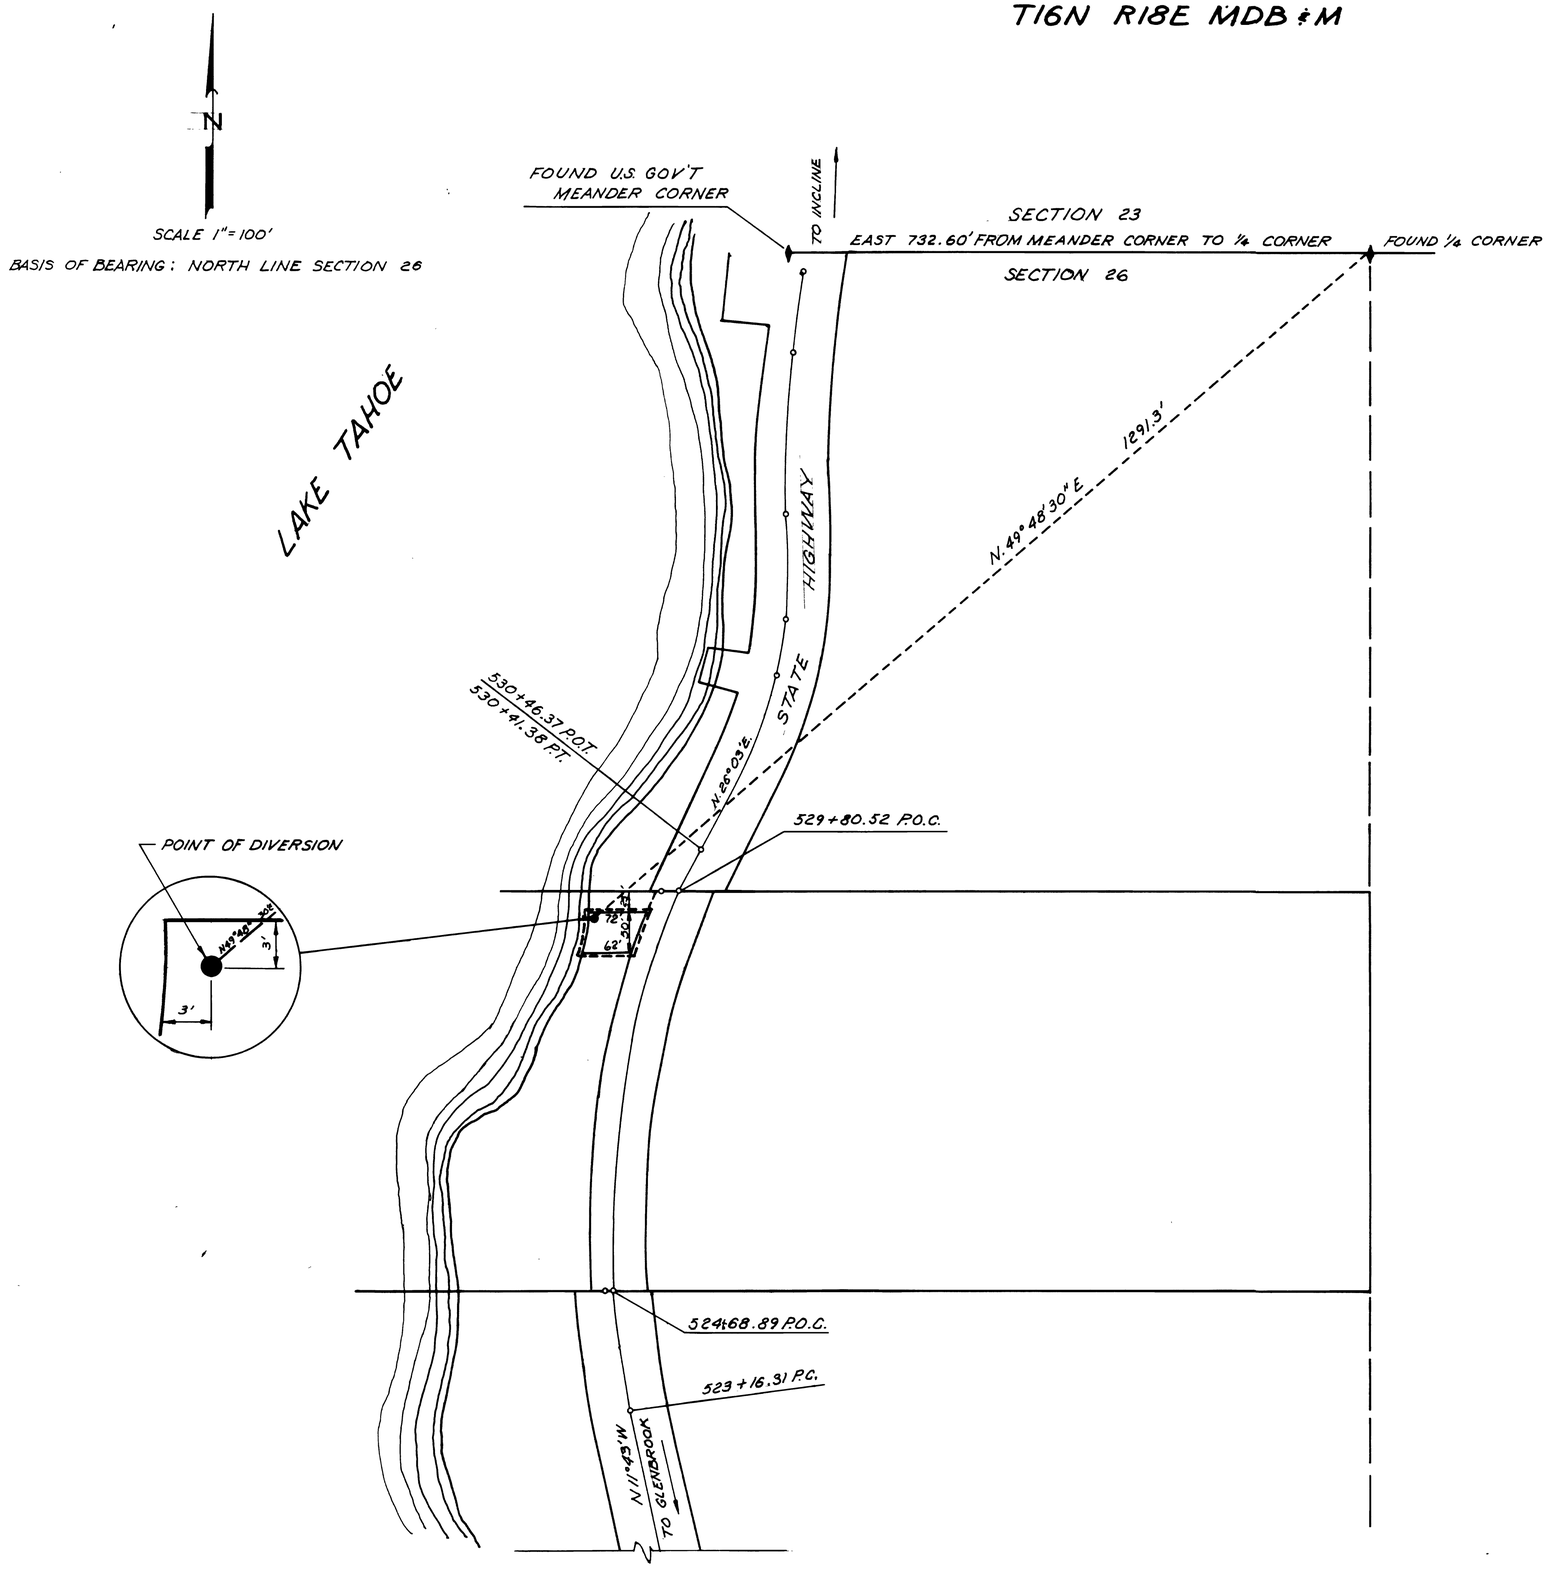

STATE OF NEVADA }
COUNTY OF WASHOE } SS.

I GRANT A. ENGSTROM, BEING FIRST DULY SWORN, DEPOSE AND SAY THAT THIS MAP, CONSISTING OF 1 SHEET HAS BEEN CORRECTLY DRAWN TO THE DESIGNATED SCALE FROM FIELD NOTES OF A SURVEY MADE UNDER MY SUPERVISION DURING OCTOBER 1972; THAT IT TRULY AND CORRECTLY REPRESENTS THE PROPOSED LOCATION AND EXTENT OF THE WORKS PROPOSED TO DIVERT WATER FROM LAKE TAHOE IN WASHOE COUNTY, BY HAROLD B. MEAD FOR DOMESTIC PURPOSES. THAT THE PROPOSED POINT OF DIVERSION, THE APPROXIMATE LOCATION AND SIZE OF THE DIVERTING PUMP & FACILITIES, AND THE BOUNDARY OF ALL LANDS, SHOWING THE PROPOSED PLACE OF USE, ARE FULLY AND CORRECTLY DESIGNATED THEREON.

Grant A. Engstrom
GRANT A. ENGSTROM
STATE WATER RIGHT SURVEYOR # 397

SUBSCRIBED AND SWORN TO BEFORE ME
THIS 26 DAY OF July, 1973
NOTARY PUBLIC IN AND FOR WASHOE COUNTY, NEVADA

Dana G. Tomburello
DANA G. TOMBURELLO

DANA G. TOMBURELLO
Notary Public — State of Nevada
Washoe County
My Commission Expires Oct. 21, 1974

100 50 0 100 200
SCALE 1" = 100'

CERTIFICA[illegible] ISSUED 3-4-77

FILED
AUG 7 1973
STATE ENGINEER'S OFFICE

MAP

TO ACCOMPANY APPLICATION TO APPROPRIATE WATERS FROM LAKE TAHOE IN WASHOE COUNTY FOR

DOMESTIC PUPOSES

BY

HAROLD B. MEAD

27674