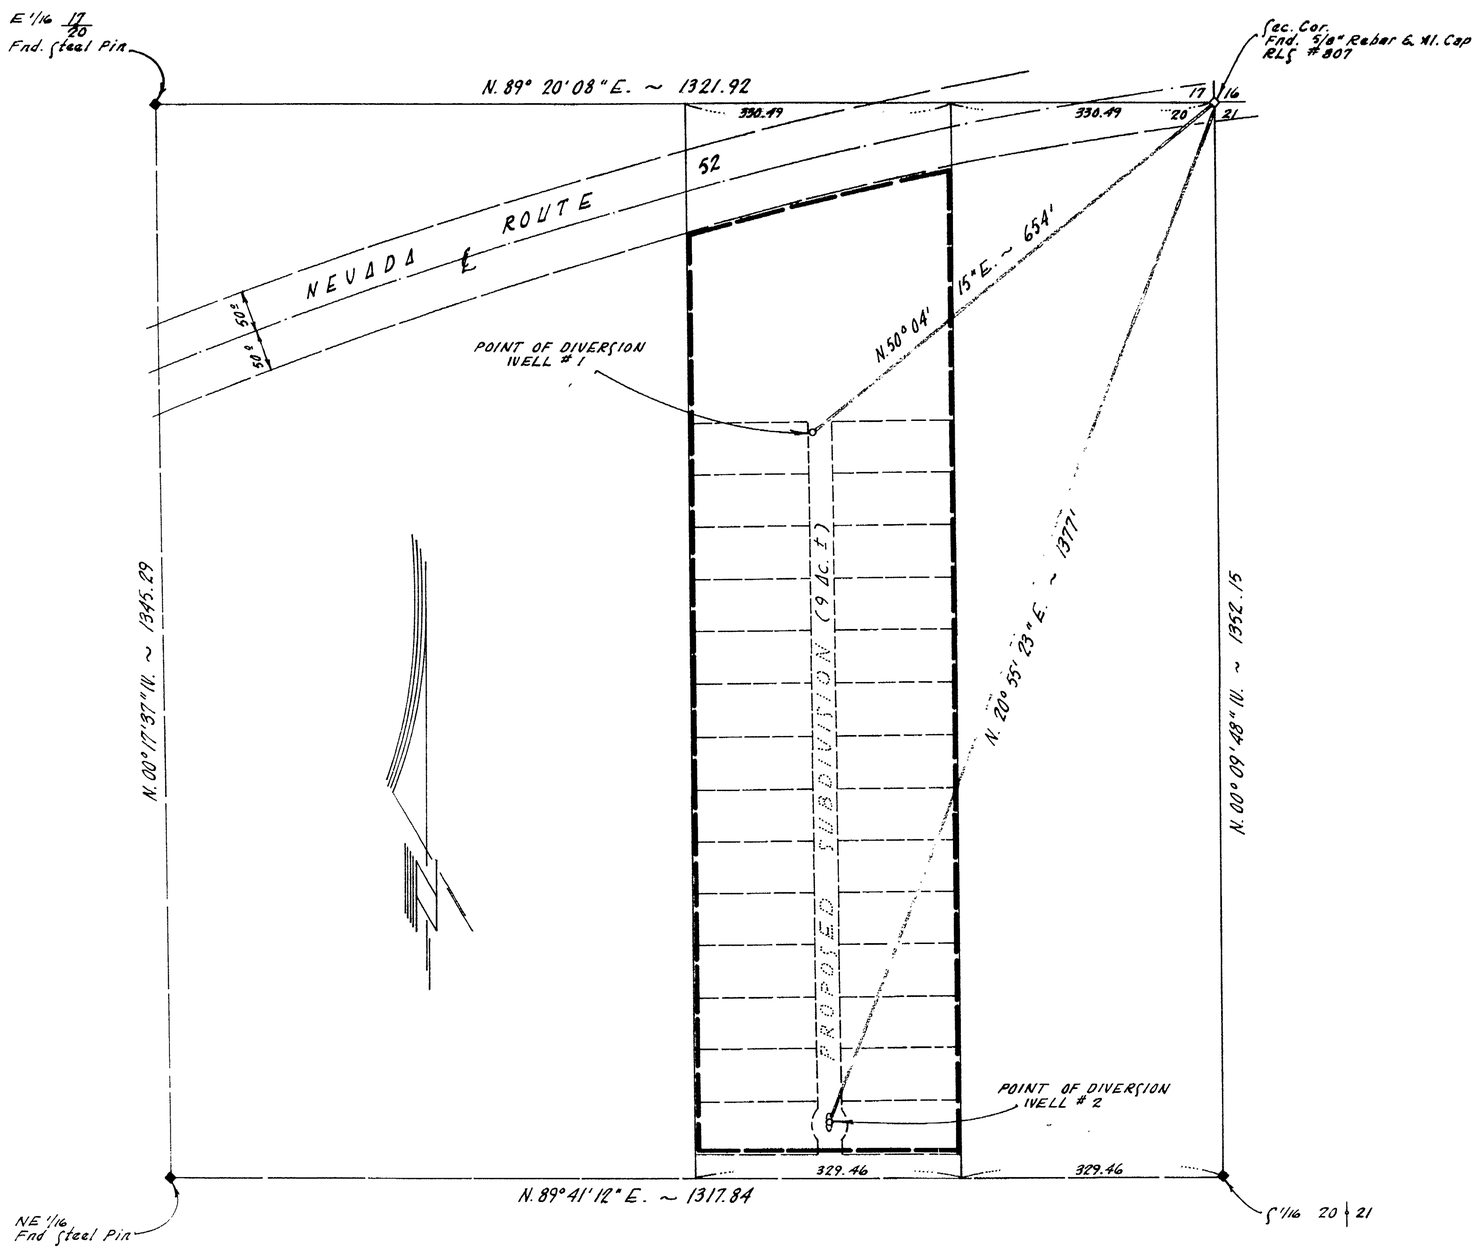

NE 1/4 NE 1/4 Section 20
T. 20 S., R. 53 E., M.D.M.,
Nye County, Nevada

State of Nevada }
County of Clark } ss

I....Kay L. Adams... being first duly sworn, depose and say that this map consisting of one sheet has been correctly drawn to the designated scale from field notes of a survey done by me and was completed on July 25, 1973; that it correctly represents the proposed location and extent of the works used to divert water from an underground source, County of Nye, State of Nevada, by Eugene Bunch for Quasi-Municipal (Subdivision) use, that the point of diversion and location of use are fully and correctly shown hereon.

Kay L. Adams
Kay L. Adams
State Water Right Surveyor
No. 390

Subscribed and sworn to before me this 25th day of July, 1973.

My commission expires April 3, 1977.

Patricia A. Howard
Patricia A Howard
Notary Public in and for the County of Clark, State of Nevada.

NOTARY PUBLIC – STATE OF NEVADA
PATRICIA A. HOWARD
My Commission Expires April 3, 1977

Basis of Bearing

S. 89° 20' 08" W., being the bearing of the North line of the Northeast Quarter of Section 20, T. 20 S., R. 53 E., M.D.M., Nye County, Nevada as shown by a plat on file in the Nye County Recorder's Office: Dated December 10, 19[illegible].

Scale 1" = 100'

0 100 200 300 400

MAP TO ACCOMPANY APPLICATION
TO APPROPRIATE WATER
for
QUASI-MUNICIPAL (SUBDIVISION)
By: Eugene Bunch
From: An Underground Source
Nye County, Nevada

FILED
AUG 9 1973
STATE ENGINEER'S OFFICE

27679 27678