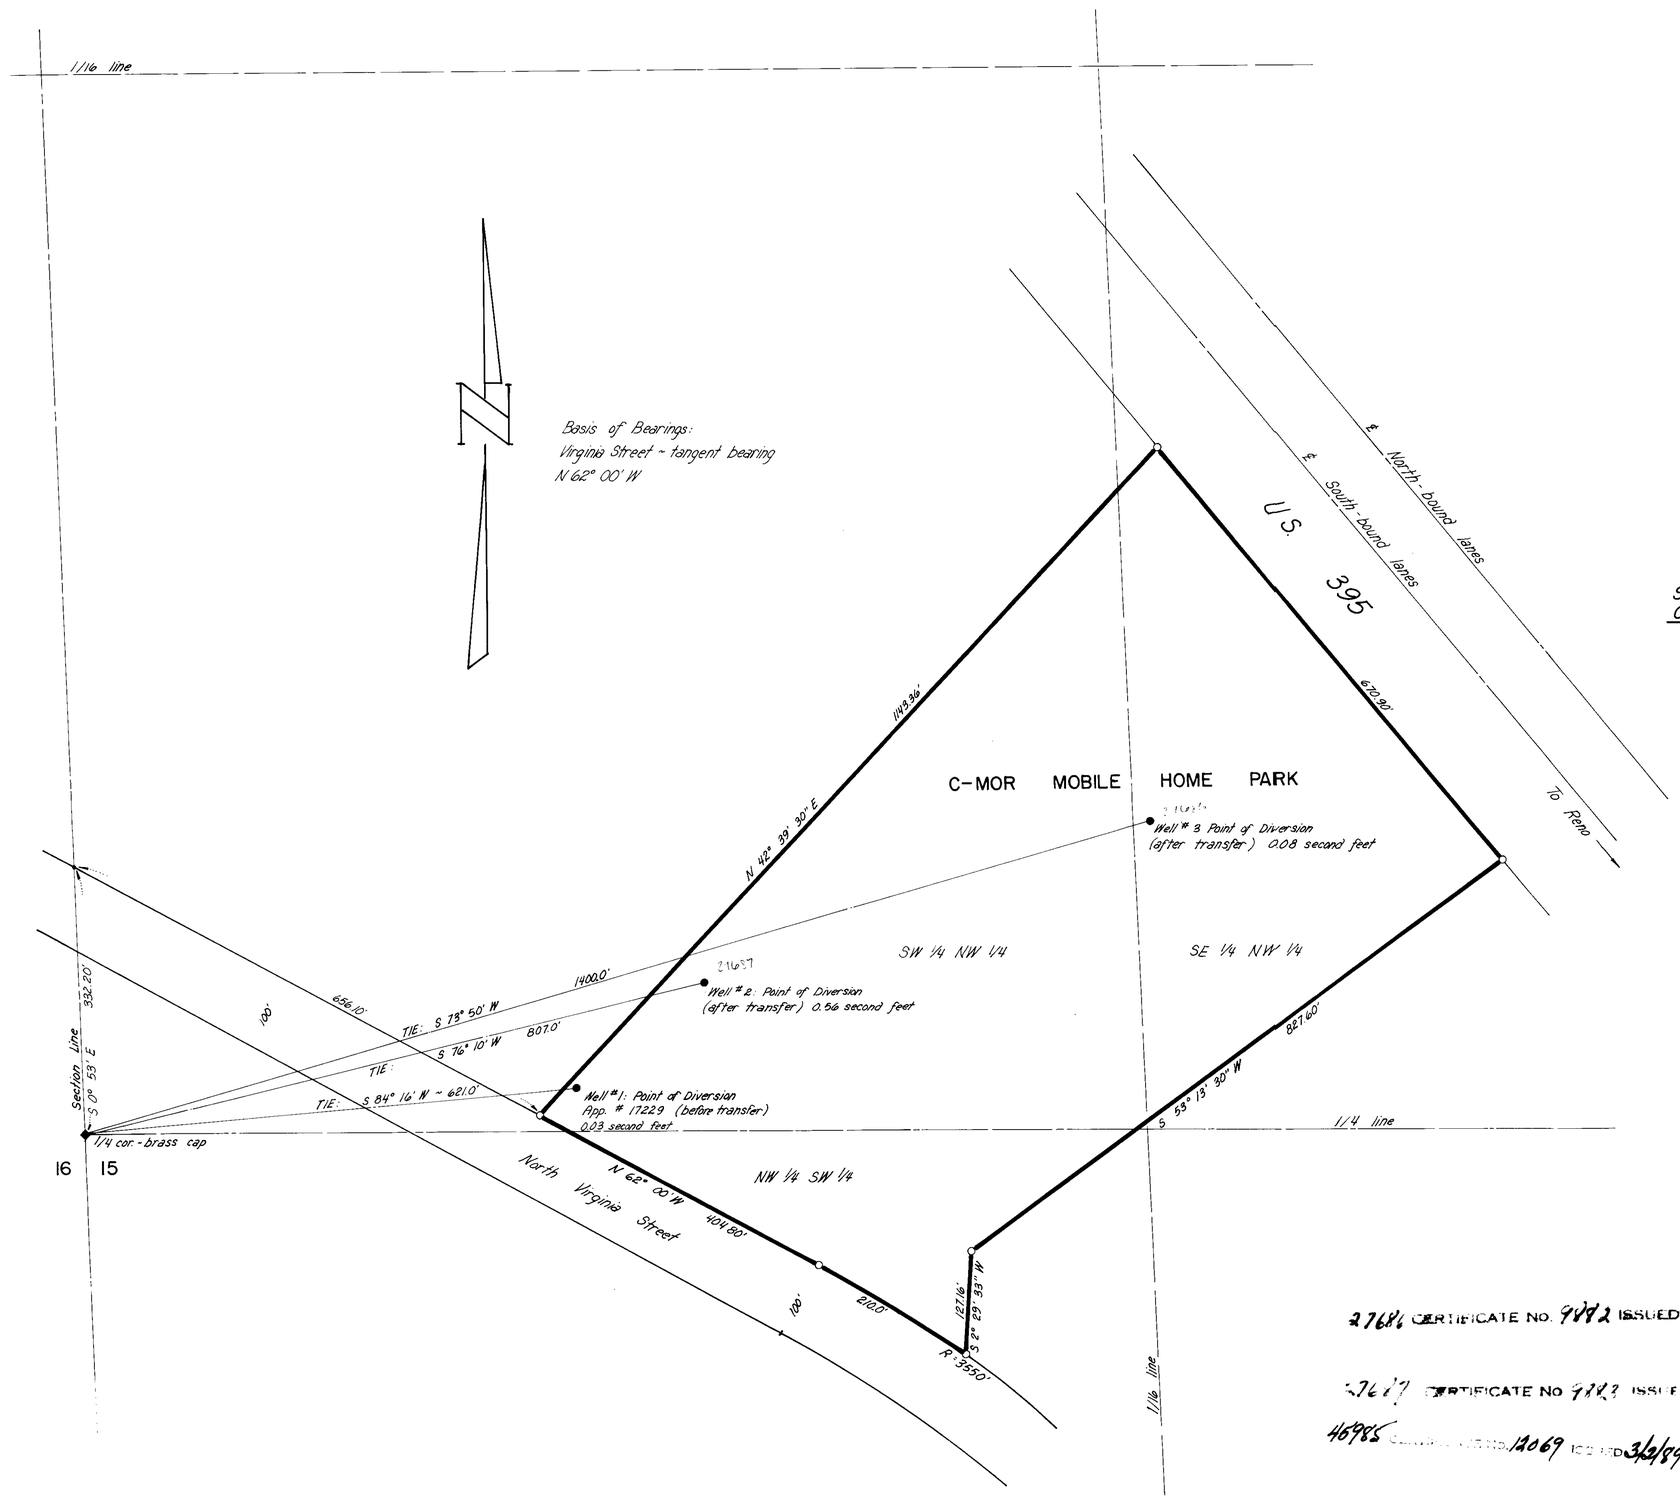

STATE OF NEVADA
COUNTY OF WASHOE S.S.

I, E P Osgood Jr, being first duly sworn, depose and say that this map, consisting of one sheet, has been correctly drawn to the designated scale from field notes of a survey made by me on the 16 day of July, 1973, that it truly and correctly represents the location and extent of the works used to divert water from underground sources in Washoe County, Nevada, by G.H. BISHOP for commercial and domestic uses.

That the proposed points of diversion, the approximate location and size of the diverting channels or other conduits, the place and manner of use, and the location and names of all other works or streams which are crossed by or connected with the said works are fully and correctly designated hereon.

E.P. Osgood Jr.
E.P. Osgood, Jr. State Water Right Surveyor # 294

Subscribed to and sworn to before me this 27 day of July, 1973.

Norma C. Tiffany
Notary Public

Notary Public in and for Washoe County, Nevada.
My commission expires:

NORMA C. TIFFANY
Notary Public State of Nevada
Washoe County
My Commission Expires April 25, 1977

SCALE 1" = 100'

0 100 200 300 400

27686 CERTIFICATE NO. 9882 ISSUED 3/24/83

27687 CERTIFICATE NO 9883 ISSUED 3/24/83

45985 CERTIFICATE NO. 12069 ISSUED 3/2/89

45985

MAP TO ACCOMPANY APPLICATION
TO CHANGE POINTS OF DIVERSION
OF WATER FOR COMMERCIAL
AND DOMESTIC USE BY

G. H. BISHOP

FROM UNDERGROUND SOURCES
WASHOE COUNTY, NEVADA

JULY, 1973 ÷ E.P. OSGOOD, JR. ST. WAT. RT. SUR. 294

SECTION 15, T 20 N, R 19 E, M.D.B. & M.

FILED
AUG 1 4 1973
STATE ENGINEER'S OFFICE

72724 72723 72722 45985 27687 27686