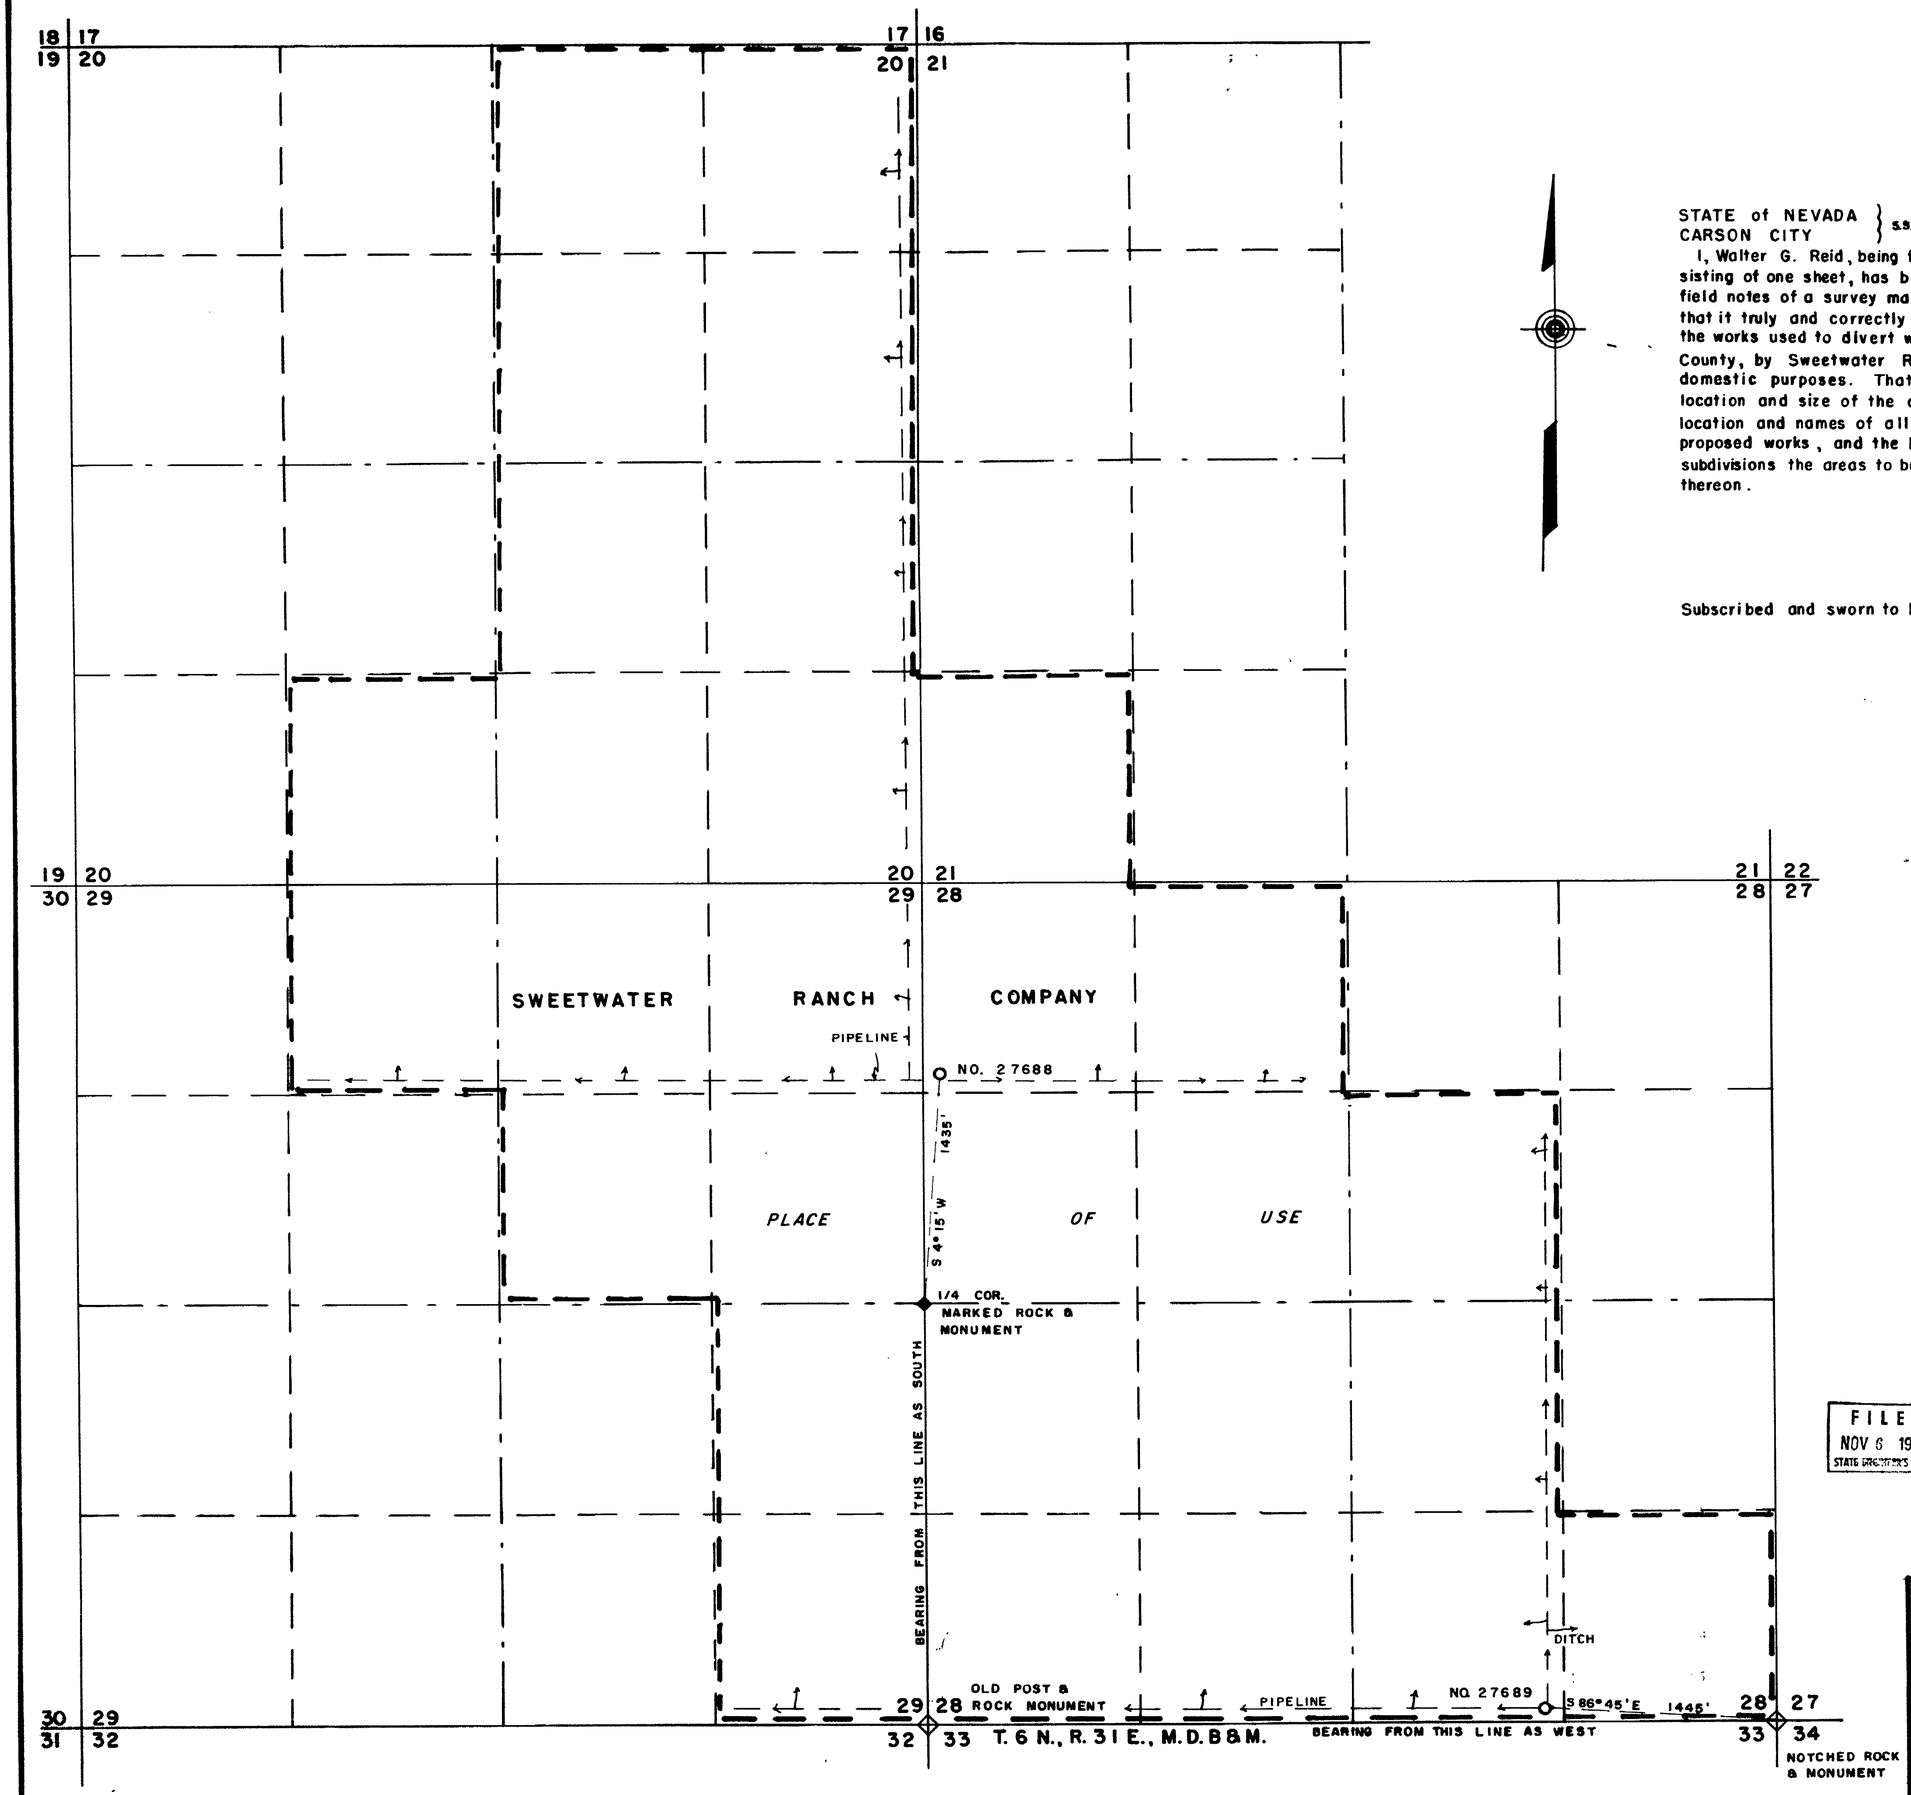

STATE of NEVADA }
CARSON CITY } s.s.

I, Walter G. Reid, being first duly sworn, depose and say that this map, consisting of one sheet, has been correctly drawn to the designated scale from field notes of a survey made by me on the 28th day of September, 1973; that it truly and correctly represents the proposed location and extent of the works used to divert water from an underground source in Mineral County, by Sweetwater Ranch Company for agriculture-irrigation, domestic purposes. That the proposed points of diversion, the approximate location and size of the diverting channel, all reservoirs or basins, the location and names of all other works which will cross or connect with the proposed works, and the boundary of all lands, showing by 40-acre subdivisions the areas to be irrigated, are fully and correctly designated thereon.

Walter G. Reid
State Water Right Surveyor

Subscribed and sworn to before me this 6th day of November, 1973

Jean Williams

JEAN WILLIAMS
Notary Public, State of Nevada
Carson City
My Commission Expires Sept. 24, 1977

FILED
NOV 6 1973
STATE ENGINEER'S OFFICE

SCALE - 1" = 500'

0 100 250 500 1000 1500 2000 2500

MAP
TO ACCOMPANY APPLICATION
TO APPROPRIATE WATER FOR
AGRICULTURE-IRRIGATION, DOMESTIC
BY SWEETWATER RANCH COMPANY
FROM UNDERGROUND SOURCES

27689 27688