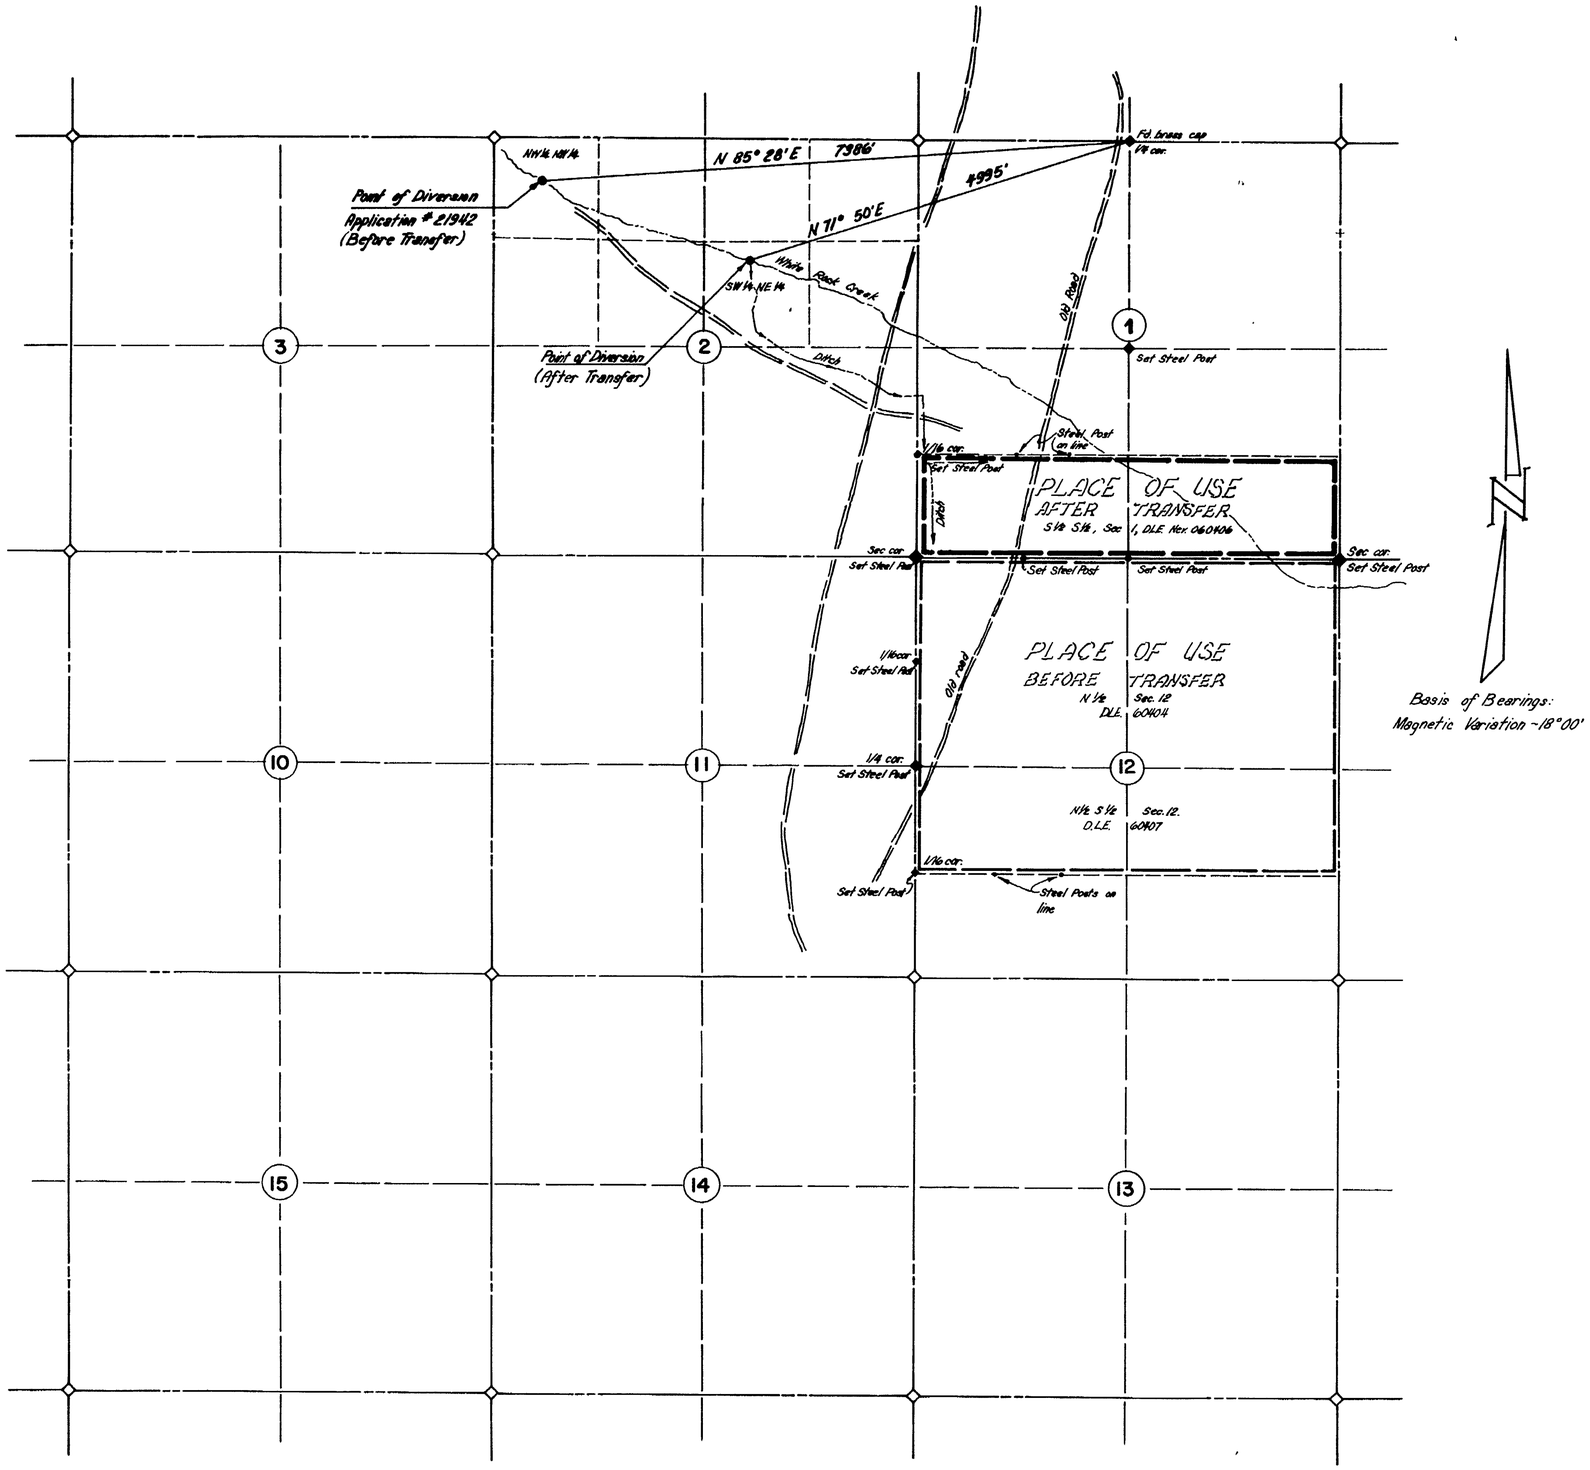

T. 23 N., R. 35 E., M.D.B. & M.

STATE OF NEVADA
COUNTY OF WASHOE S.S.

I, E.P. Osgood, Jr. being first duly sworn, depose and say that this map, consisting of one sheet, has been correctly drawn to the designated scale from field notes of a survey made by me on the 2nd of June, 1973. That it truly and accurately represents the location and extent of the works used to divert water from White Rock Creek in Churchill County, Nevada by Alfred Hauptmann for irrigation and domestic use. That the proposed Point of Diversion, the approximate location and size of the diverting channel or other conduit, the place and manner of, and the location and names of other works or streams which are crossed by or connected with the said works are fully and accurately designated thereon.

E. P. Osgood Jr.
E.P. Osgood, Jr.
St. Wtr. Rt. Surveyor No. 294

Subscribed to and sworn to before me on this 3rd day of July 1973.

Robert L. Gorrell
Notary Public

Notary Public in and for Washoe County, Nevada. My commission expires _____

ROBERT L. GORRELL
Notary Public — State of Nevada
Washoe County
My Commission Expires June 11, 1975

SCALE: 1" = 1000'

0 1000 2000 3000 4000

36470 42143

MAP TO ACCOMPANY APPLICATION TO CHANGE POINT OF DIVERSION AND PLACE OF USE OF WATER FOR IRRIGATION AND DOMESTIC USE

by

ALFRED HAUPTMANN

FROM UNDERGROUND SOURCES
CHURCHILL COUNTY NEVADA
E.P. OSGOOD, JR., ST. WTR. RT. SUR. NO. 294

FILED
JUL 5 1973
STATE ENGINEER'S OFFICE

42143 36920 36919 P.O.U. 36430 P.O.U. 27692