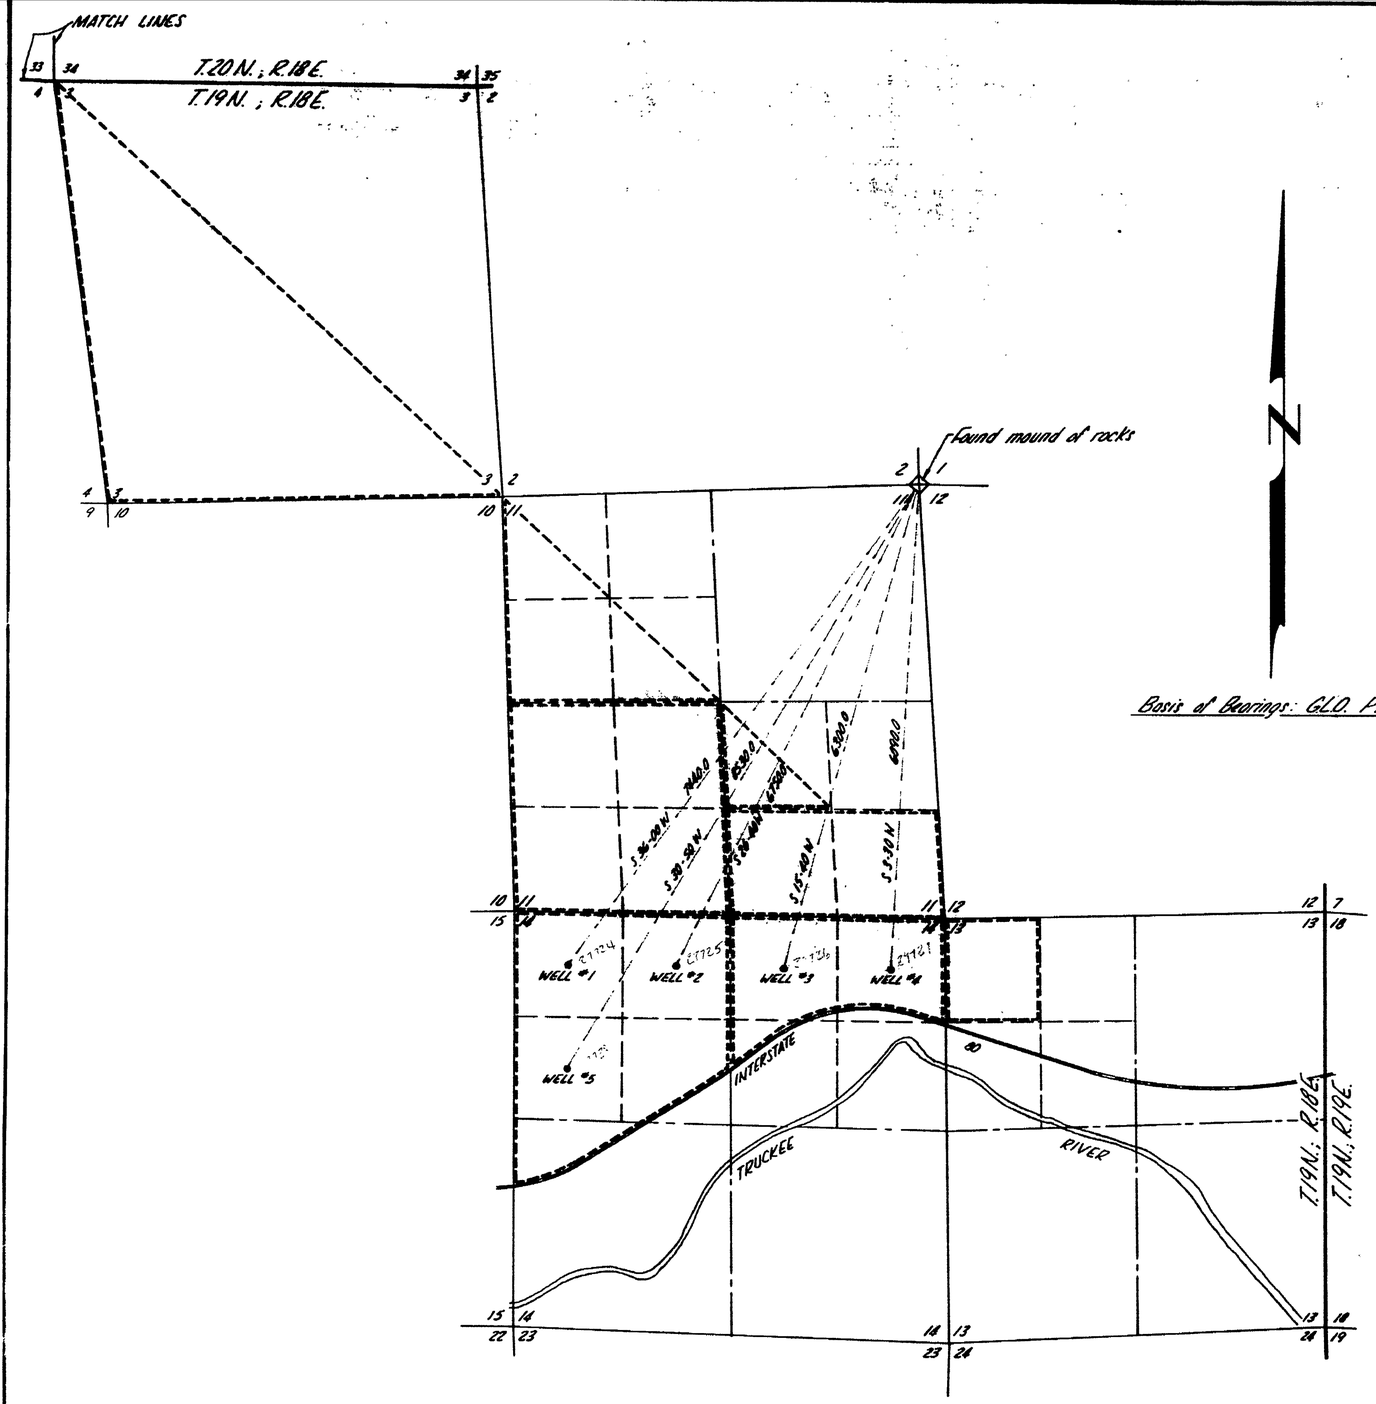

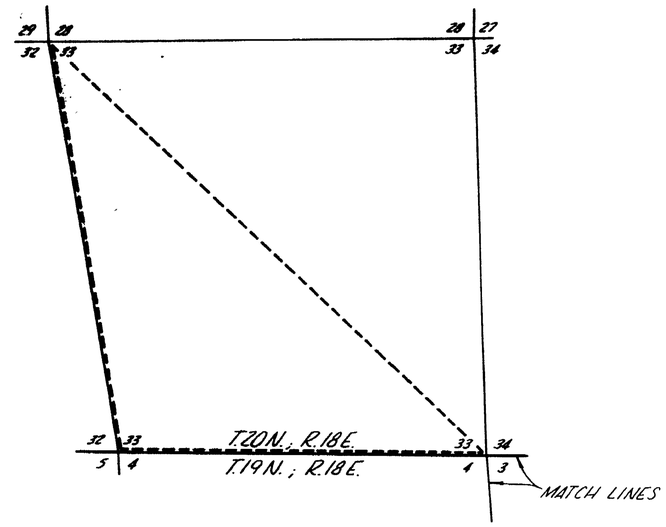

STATE OF NEVADA
COUNTY OF CARSON CITY } ss.

I, Eugene B. Langfield, being first duly sworn, depose and say that this map, consisting of one sheet, has been correctly drawn to the designated scale from field notes of a survey made by me, on the 20th day of August, 1973; that it truly and correctly represents the proposed location and extent of the works used to divert water from an underground source in Washoe County, by B.J.B. Investment Company for quasi-municipal and domestic purposes. That the proposed point of diversion, the approximate location and size of the diverting channel, all reservoirs or basins, the location and names of all other works which will cross or connect with the proposed works, and the boundary of all lands, showing by 40-acre subdivisions the areas proposed to be irrigated, are fully and correctly designated thereon.

Eugene B. Langfield
State Water Right Surveyor

Subscribed and sworn to before me this 31st day of August, 1973.
Notary Public in and for the County of Carson City, Nevada.

Gladys E. Anderson
Notary Public

GLADYS E. ANDERSON
Notary Public — State of Nevada
Carson City
My Commission Expires: July 2, 1977

0 500 1000 2000 3000 4000

Scale: 1" = 1000'

OFFICE
STATE ENGINEER
1973 AUG 31 AM 8 54

MAP
TO ACCOMPANY APPLICATION TO APPROPRIATE WATER FOR QUASI-MUNICIPAL & DOMESTIC PURPOSES BY B.J.B. INVESTMENT COMPANY FROM AN UNDERGROUND SOURCE

Prepared By: Langfield Engineering
Reno, Nevada

FILED
AUG 31 1973
STATE ENGINEER'S OFFICE

FILED
AUG 31 1973
STATE ENGINEER'S OFFICE

27728 27727 27726 27725 27724 ← File