STATE OF NEVADA
County of White Pine } ss.

I, Richard W. Forman, being first duly sworn, depose and say that this map, consisting of one sheet, has been correctly drawn to the designated scale from field notes of a survey made under my supervision and direction between the 1st day of July, 1973, and the 15th day of July, 1973, that it truly and correctly represents the proposed location and extent of the works used to divert water from the Alice Gendron Creek in Nye County, by Basil R. and Audrey Twist under Permit No. 25478, for irrigation and domestic purposes. That the proposed point of diversion, the approximate location and size of the channels, all resevoirs or basins, the locations and names of all other works which will cross or connect with the proposed works and the boundary of all lands, showing by 40-acre subdivisions, the area proposed to be irrigated, are fully and correctly designated thereon.

Richard W. Forman
State Water Right Surveyor

Subscribed and sworn to before me this 30th day of August, 1973.

Linda R. Larson
Notary Public in and for White Pine County, Nevada

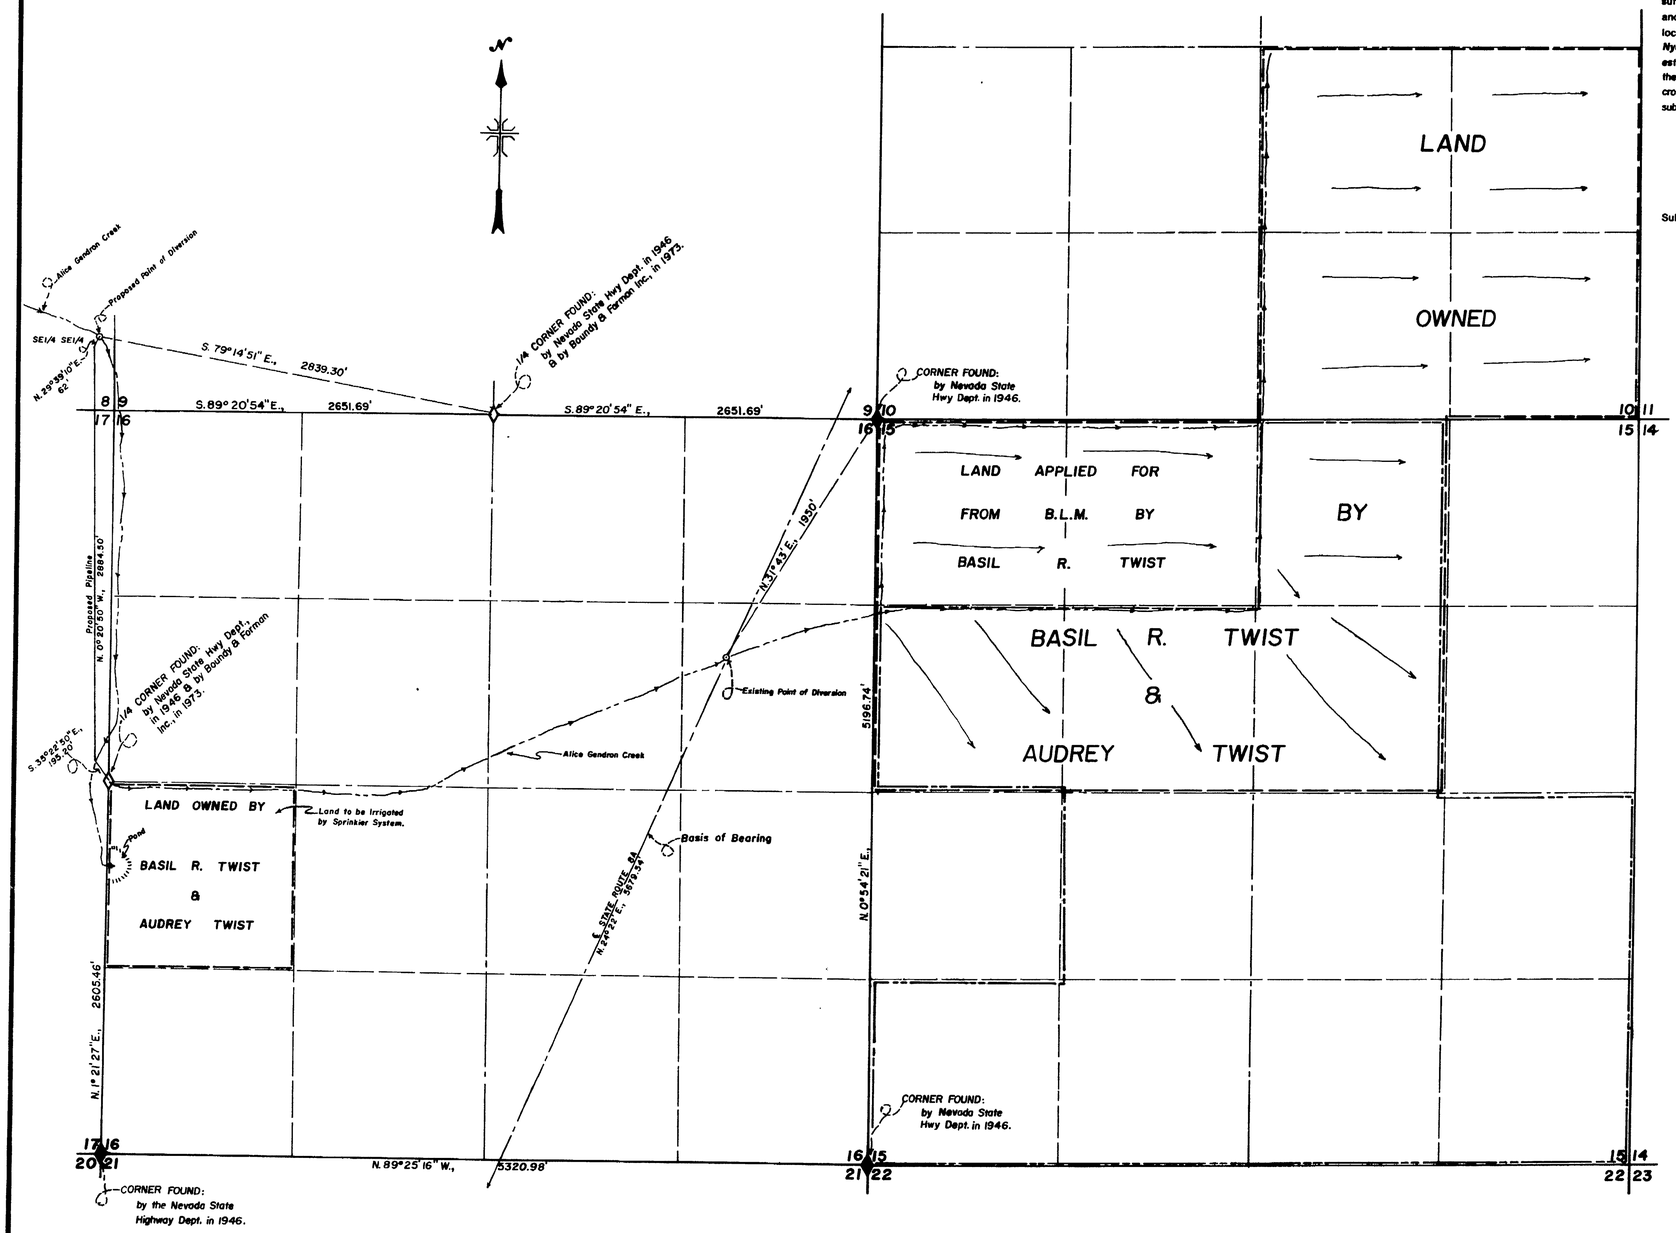

T. 14 N., R. 43 E., M.D.B.&M.

FILED
NOV 26 1973
STATE ENGINEER'S OFFICE

OFFICE
STATE ENGINEER
SEP 4 AM 10 51

DATE	DESCRIPTION

FIELD	CHECK
DETAIL	APPROVED
DESIGN	FILE No.
TRACING	DRG. No.

MAP TO ACCOMPANY APPLICATION
TO CHANGE THE POINT OF DIVERSION AND PLACE OF USE UNDER PERMIT NO. 25478
FOR IRRIGATION & DOMESTIC
BY BASIL R. & AUDREY TWIST
FROM ALICE GENDRON CREEK

BOUNDY & FORMAN INC.
ELY, NEVADA

27731