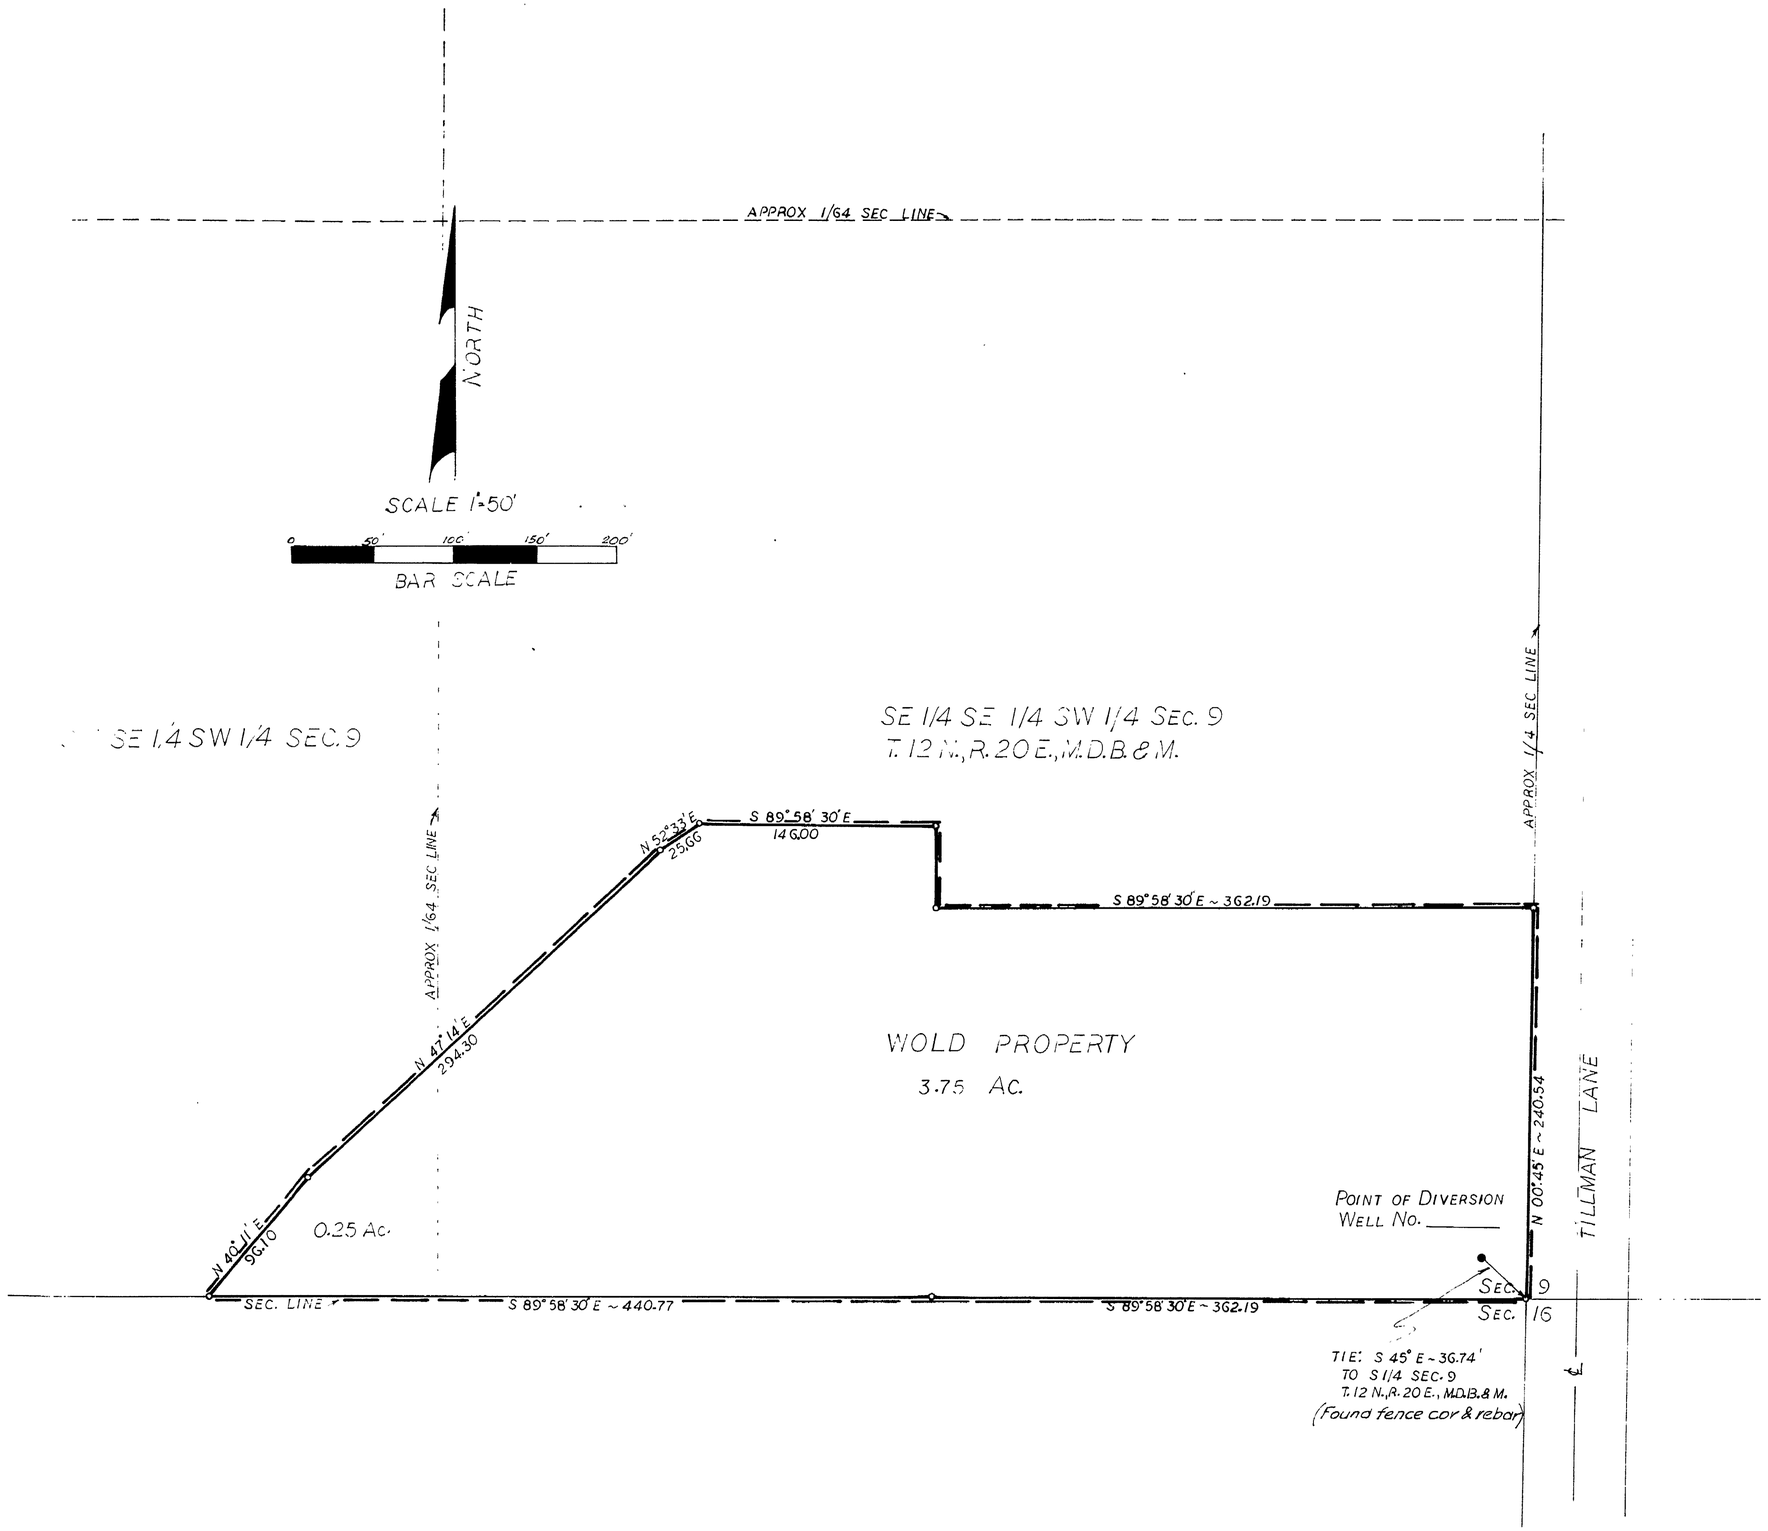


STATE OF NEVADA
COUNTY OF DOUGLAS

I, Robert G. Downer, being first duly sworn depose and say that this map consisting of one sheet has been correctly drawn to the designated scale from field notes of a survey made by me on November 1970, that it truly and correctly represents the location and extent of the proposed works used to divert water from a well in Douglas County, Nevada, by Tomas M. Wold. for irrigation purposes.
That the point of diversion and the boundary of all land contained in the area where the irrigation use of the underground water is proposed are fully and correctly designated hereon.

R. G. Downer, State Water Right Surveyor #393

Subscribed and sworn to before me this 4th day of Sept. 1973

Kathleen Wickizer
Notary Public in and for Douglas County, Nev., My commission expires OCT. 10, 1976

KATHLEEN WICKIZER
Notary Public — State of Nevada
Douglas County
My Commission Expires Oct. 10, 1976

FILED
OCT 3 1973
STATE ENGINEER'S OFFICE

BASIS OF BEARING
The basis of bearing is the ℄ of Tillman Lane "N 0°25'27" E"

APPLICATION NO.

MAP
TO ACCOMPANY APPLICATION
TO APPROPRIATE WATER FOR
IRRIGATION PURPOSES
FROM A WELL
BY
THOMAS M. WOLD
SCALE 1"=50'

DOWNER ENGINEERING, MINDEN, NEV. 9-5-73

27738