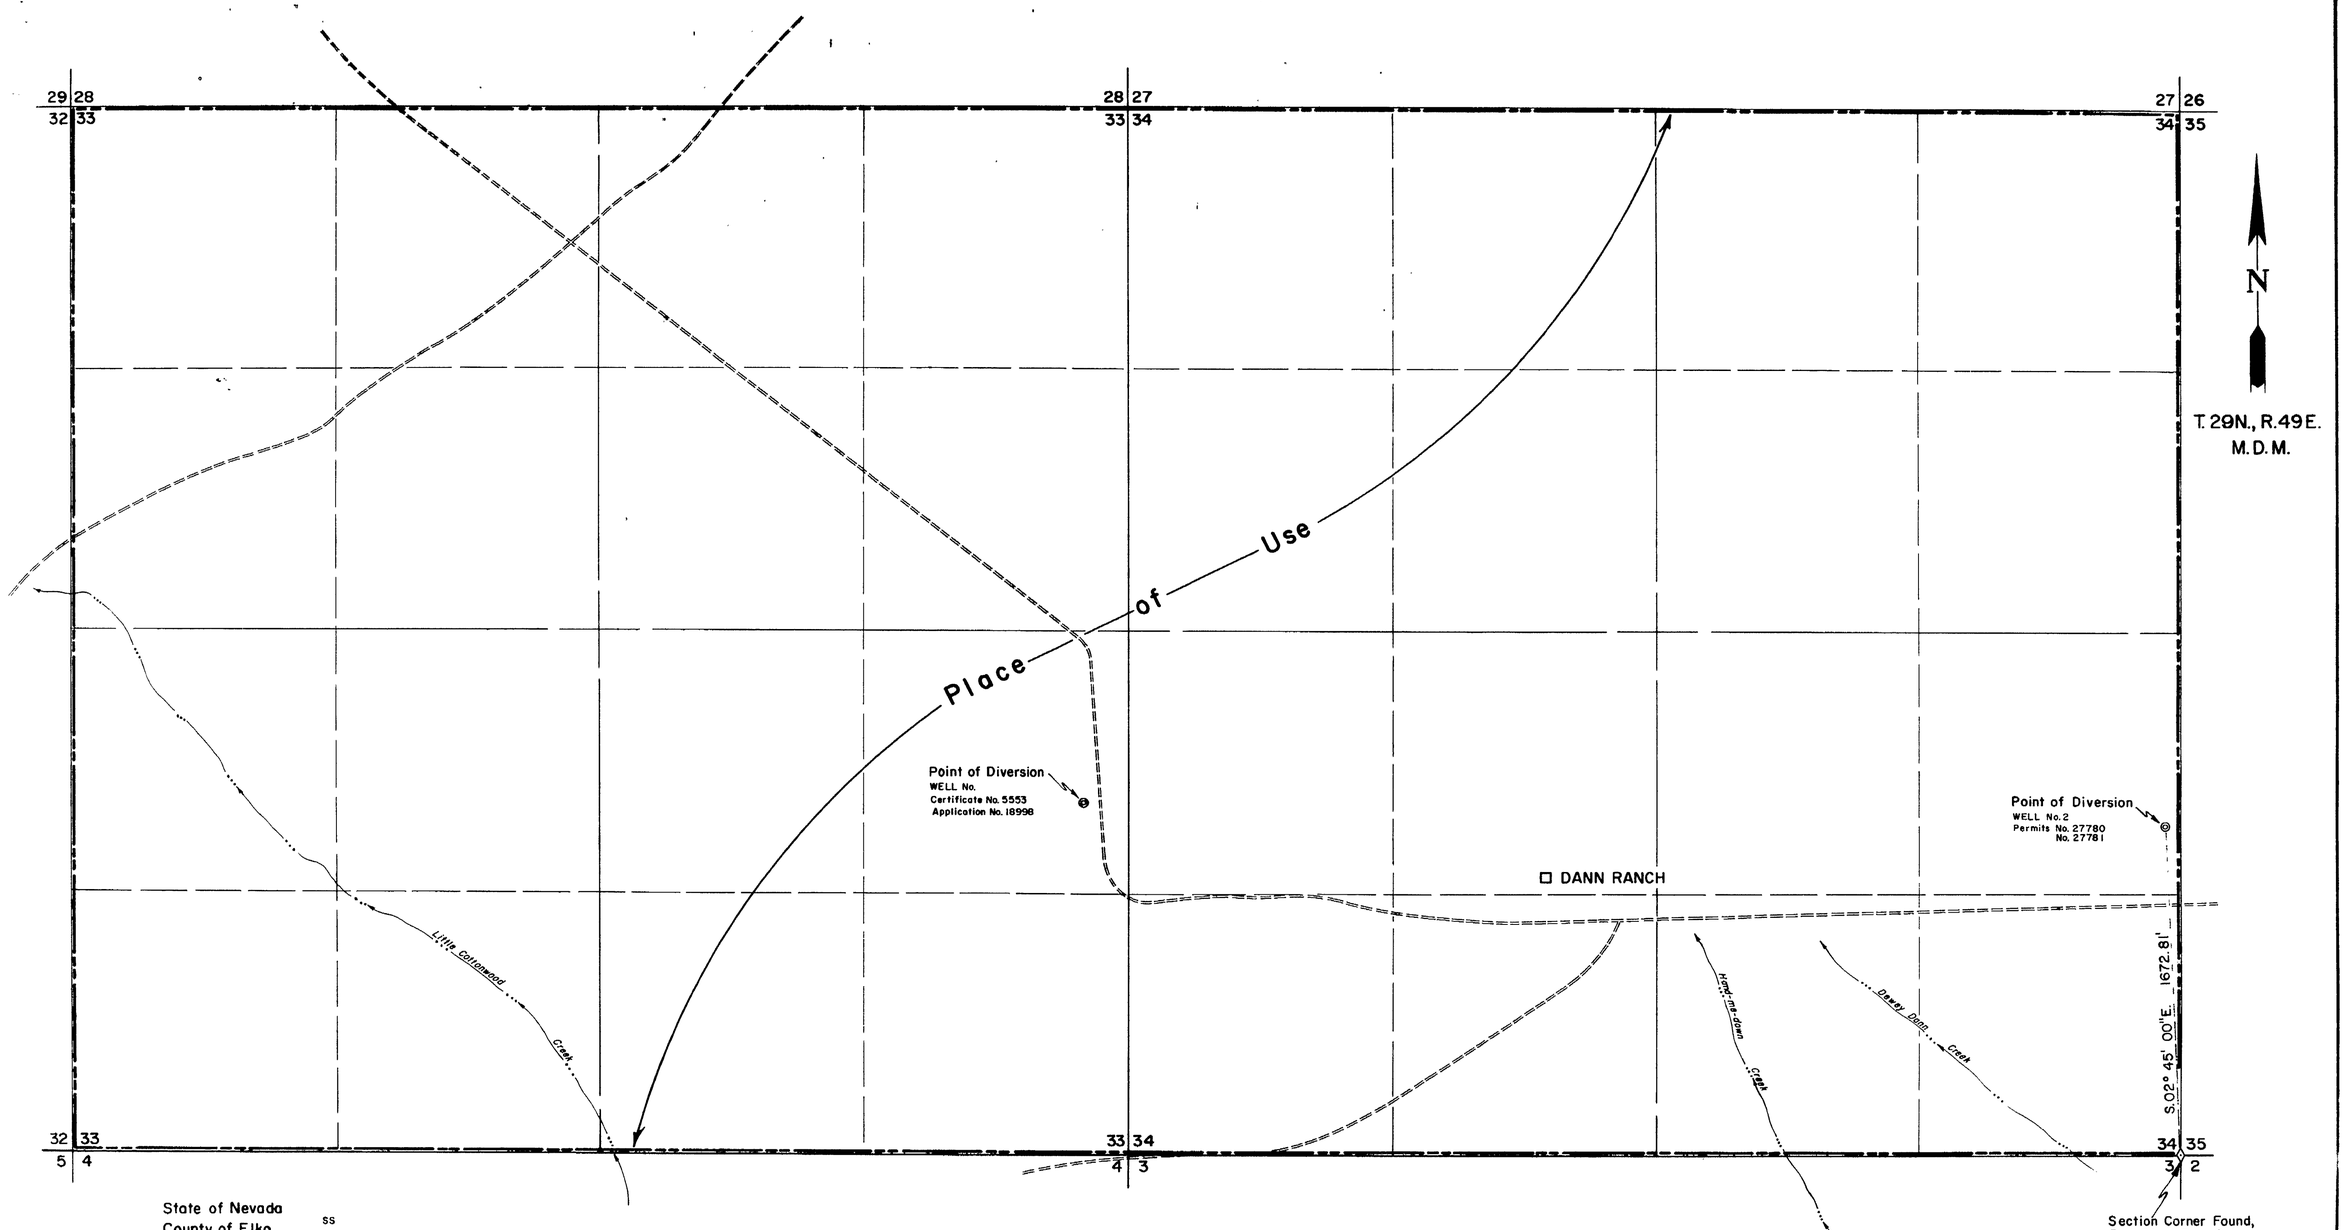

State of Nevada
County of Elko ss

I, Mark Chilton, being first duly sworn, depose and say that this map, consisting of one sheet, has been correctly drawn to the designated scale from field notes of a survey made under my supervision and direction, on the 6th day of November, 1973, that it truly and correctly represents the proposed location and extent of the works used to divert water from an UNDERGROUND SOURCE in ~~LANDER~~ Eureka COUNTY, by MARY DANN for IRRIGATION & STOCKWATERING purposes. That the proposed point of diversion, the approximate location and size of the diverting channel, all reservoirs or basins, the location and names of all other works which will cross or connect with the proposed works, and the boundary of all lands, showing by 40-acre subdivisions the areas proposed to be irrigated, are fully and correctly designated thereon.

REGISTERED PROFESSIONAL ENGINEER — STATE OF NEVADA
MARK CHILTON
LAND SURVEYOR
CIVIL
NO. 1404

Mark Chilton
State Water Rights Surveyor No. 278

Subscribed and sworn to before me this 21st day of December, 1973,
Notary Public in and for Elko County, Nevada.

Leora Remadet
Notary Public State of Nevada
ELKO COUNTY, NEVADA
Commission Expires May 2 1974

LEGEND

———	Place of Use
●	Well or Point of Diversion
◊	Section Corner
======	Road

NOTE: BASIS OF BEARINGS
Magnetic: East Line of Section 34 = North

0' 400' 800' 1200' 1600'
SCALE 1" = 400'

31854-55

31854 CERT. ... 10876 ISSUED 10/26/82

FILED
DEC 26 1973
STATE ENGINEER'S OFFICE

NO.	BY	DATE	DESCRIPTION	CHK'D	APP'D
			REVISIONS		

DRAWN BY G.S.S. | APPROVED BY
JOB NO. 7247-01 | DATE DECEMBER, 1973

MAP

TO ACCOMPANY APPLICATION TO APPROPRIATE WATER

FOR IRRIGATION & STOCKWATERING PURPOSES

BY MARY DANN

FROM AN UNDERGROUND SOURCE

CHILTON ENGINEERING
421 COURT STREET ELKO, NEVADA

W73027

31855 31854 27781 27780