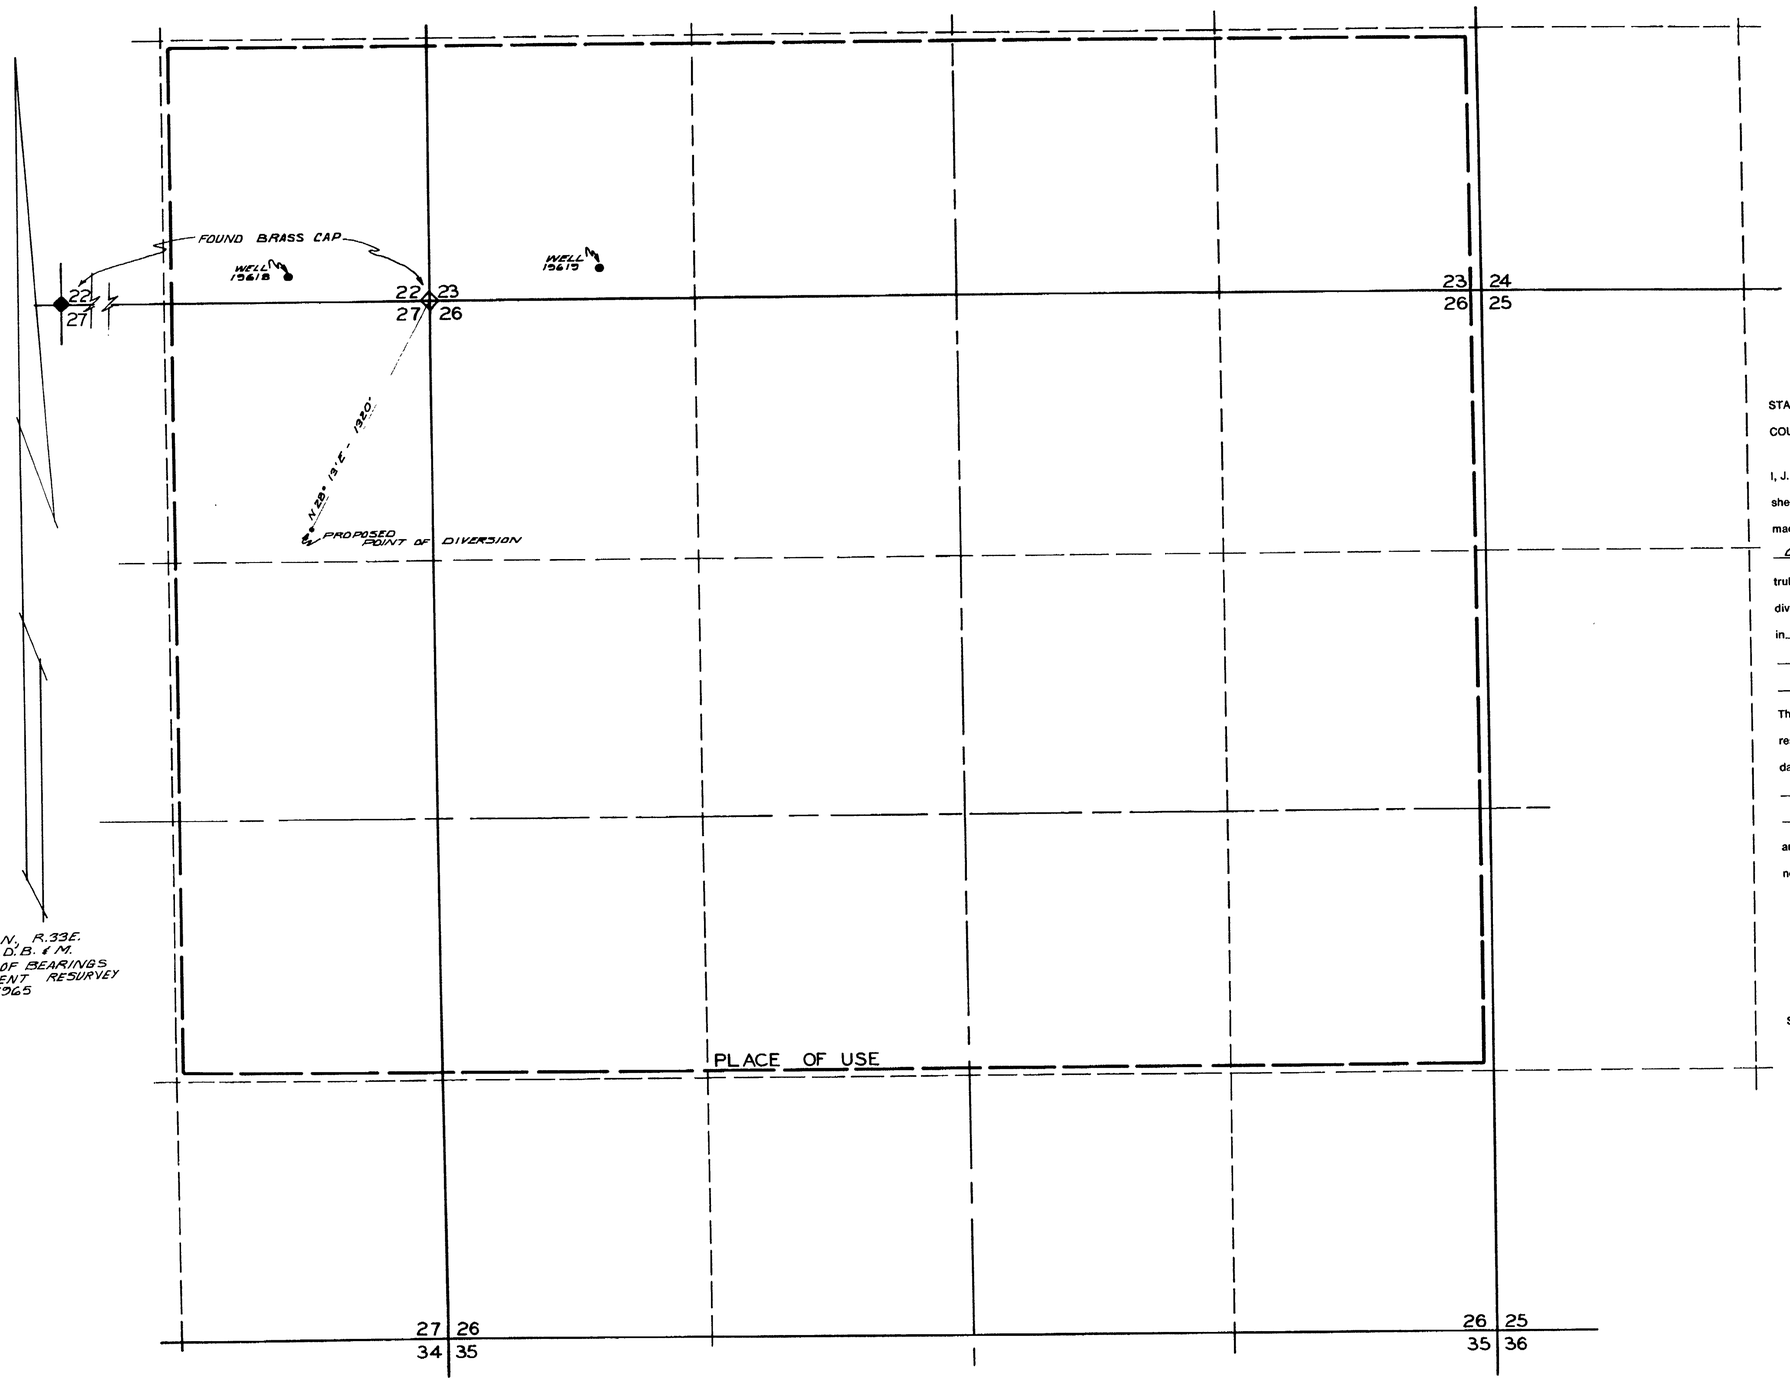

STATE OF NEVADA
COUNTY OF HUMBOLT] SS

I, J. R. Caldwell, being first duly sworn, depose and say that this map, consisting of 1 sheets, has been correctly drawn to the designated scale from field notes of a survey made by me, (or under my supervision and direction), ON THE 15TH DAY OF SEPTEMBER, 1973, that it truly and correctly represents the proposed location and extent of the works used to divert water from UNDERGROUND in HUMBOLDT County, by BOTTLE CREEK RANCH CO. for IRRIGATION & DOMESTIC.

That the proposed point of diversion, the location and size of the diverting channel, all reservoirs and basins, location and description of all measuring devices, and the boundary of all lands

and the location and names of all other works or streams which are crossed by or connected with said works are fully and correctly designated thereon.

J. R. CALDWELL
REGISTERED LAND SURVEYOR STATE OF NEVADA
No. 626

J R Caldwell
State Water Right Surveyor No. 276

Subscribed and sworn to before me this 21st day of September 1973

Gladys Ariel
HUMBOLDT COUNTY RECORDER
By Rita Michaelsen Deputy

Scale 1" = 400'

400 0 400 800 1200 1600

J. R. Caldwell		
Winnemucca, Nevada		
Job No.	By	Date
Survey	JRC	9-15-73
Calculations		
Drawing	JLH	9-19-73
Checked	JRC	9-21-73
Corrections		

FILED
SEP 24 1973
STATE ENGINEER'S OFFICE

1973 SEP 24 AM 11 20

MAP TO ACCOMPANY
APPLICATION TO APPROPRIATE WATER

FOR IRRIGATION & DOMESTIC
BY BOTTLE CREEK RANCH CO.
FROM UNDERGROUND
IN HUMBOLDT COUNTY, NEVADA

34024 27787