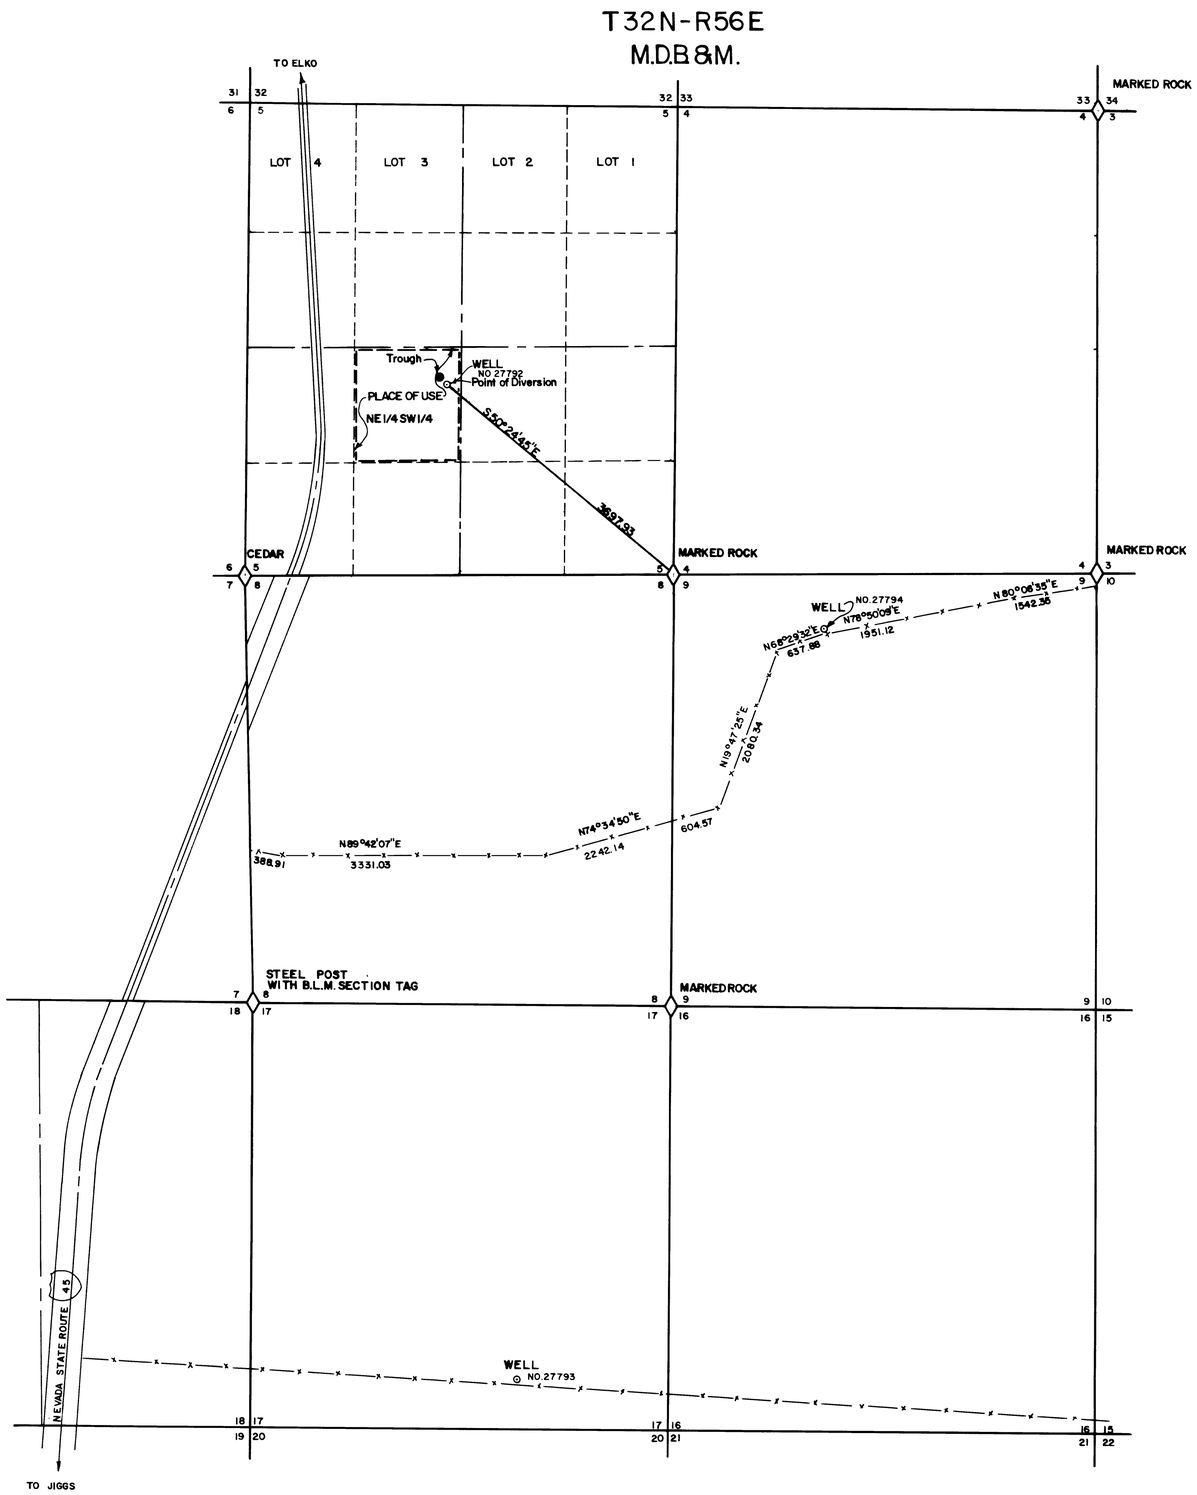

State of Nevada
County of Elko } S.S.

I, Alan S. Boyack, being first duly sworn, depose and say that this map consisting of one sheet, has been correctly drawn to the designated scale from field notes of a survey made under my supervision and direction, between the 4th. day of Sept. , and the 5th. day of Sept. , 1973; that it truly and correctly represents the proposed location and extent of the works used to divert water from UNDERGROUND in ELKO, COUNTY, by Julian Tomera Ranches Inc. for STOCKWATER purposes. That the proposed point of diversion, the approximate location and size of the diverting channel or other conduit, the place and manner of use, and the location and names of all other works or streams which are crossed by, or connected with the said work, are fully and correctly designated thereon.

REGISTERED ALAN S. BOYACK No 2455 NEVADA

Alan S. Boyack
State Water Rights Surveyor No. 358

Subscribed and sworn to before me this 23 day of October, 1973

Virginia West
Notary Public in and for ELKO, COUNTY, NEVADA

VIRGINIA WEST
Notary Public - State of Nevada
Elko County, Nevada
My Commission Expires April 7, 1977

BASIS OF BEARING, NEVADA STATE HIGHWAY DEPARTMENT.

LEGEND

- FOUND SECTION CORNER
- WELL & POINT OF DIVERSION
- STOCKWATER TROUGH

SCALE: 1" = 1000'

0 500 1000 2000 3000 4000 5000

CERTIFICATE No. 8897 ISSUED 1-13-77

FILED
OCT 29 1973
STATE ENGINEER'S OFFICE

MAP

TO ACCOMPANY APPLICATION TO APPROPRIATE WATER FOR STOCKWATER BY JULIAN TOMERA RANCHES INC.

BOYACK SURVEYING ELKO, NEVADA W-73013 AM.

27792