SECTIONS 25, 26, 35 & 36
Township 13 South, Range 70 East
M.D.M. Clark County, Nevada

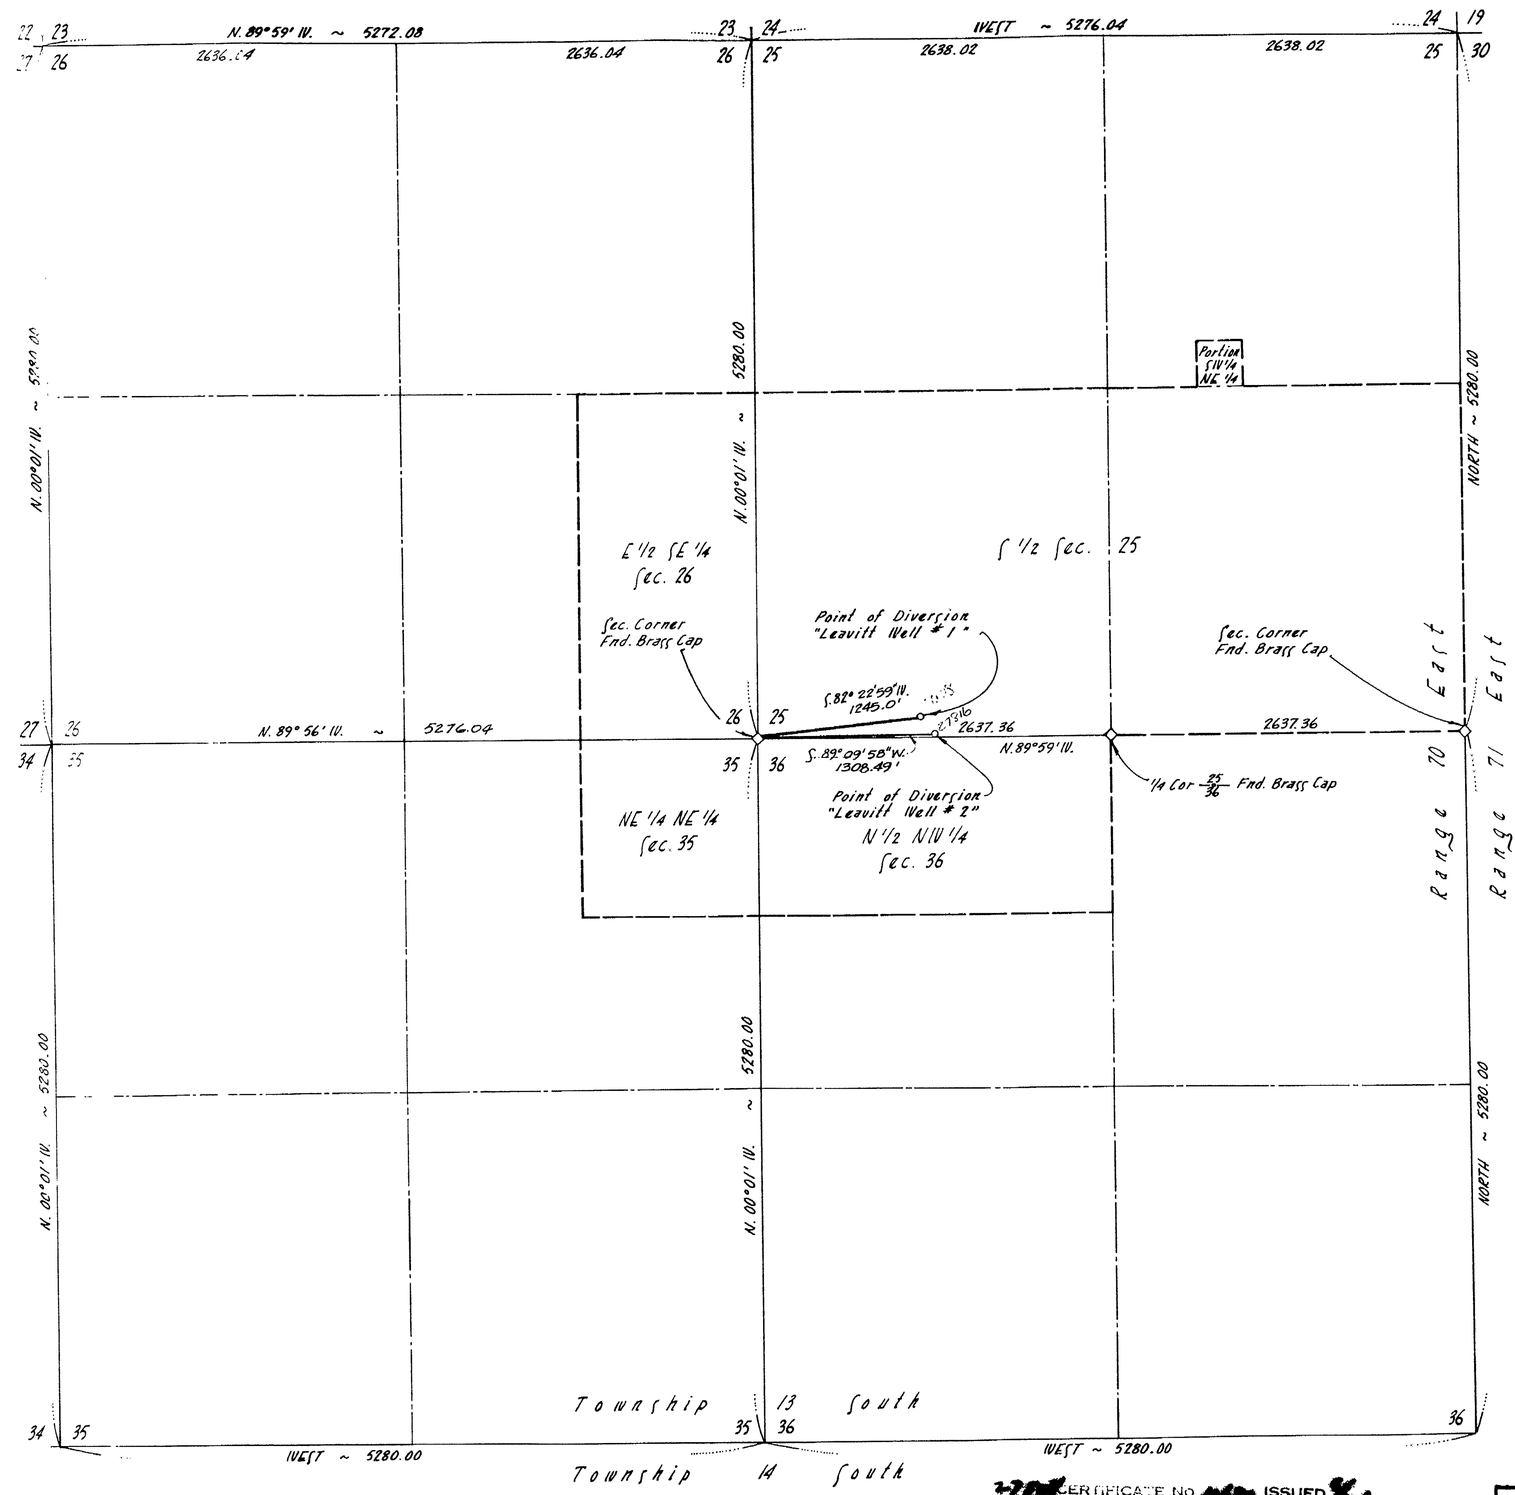

State of Nevada
County of Clark } ss

I.....Kay L. Adams..... being first duly sworn depose and say that this map consisting of one sheet has been correctly drawn to the designated scale from field notes of a survey done by me and was completed on October 12, 1972; that it correctly represents the proposed location and extent of the works used to divert water from an underground source, County of Clark, State of Nevada, by Bunkerville Water Users Association for municipal and domestic use, that the point of diversion and location of use are fully and correctly shown hereon.

Kay L. Adams
Kay L. Adams
State Water Rights Surveyor
No. 390

Subscribed and sworn to before me this 16th day of October, 1972.
My commission expires: April 3, 1973.

Kenneth D. Weir
KENNETH D. WEIR
Notary public in and for the County of Clark, State of Nevada

NOTE

The Department of the Interior General Land Office Plat dated May 16, 1935, was used as a reference and for the basis of bearing for this survey.

DESCRIPTION (Place of Use)

A portion of the SW 1/4 of the NE 1/4 of Section 25, the S 1/2 of Section 25; the E 1/2 of the SE 1/4 of Section 26; the NE 1/4 of the NE 1/4 of Section 35; the N 1/2 of the NW 1/4 of Section 36, all in Township 13 South, Range 70 East, M.D.M., Clark County, Nevada.

Scale - 1" = 3000'
0 600 1200 1800 2400

Map to Accompany Application to Appropriate Water for Municipal and Domestic Use
By: Bunkerville Water Users Association
From: An Underground Source ~ Clark County, Nevada

CERTIFICATE NO. [redacted] ISSUED [redacted]
CERTIFICATE NO. [redacted] ISSUED [redacted]

FILED
OCT 3 1973
STATE ENGINEER'S OFFICE

27816 27808 ← File Under