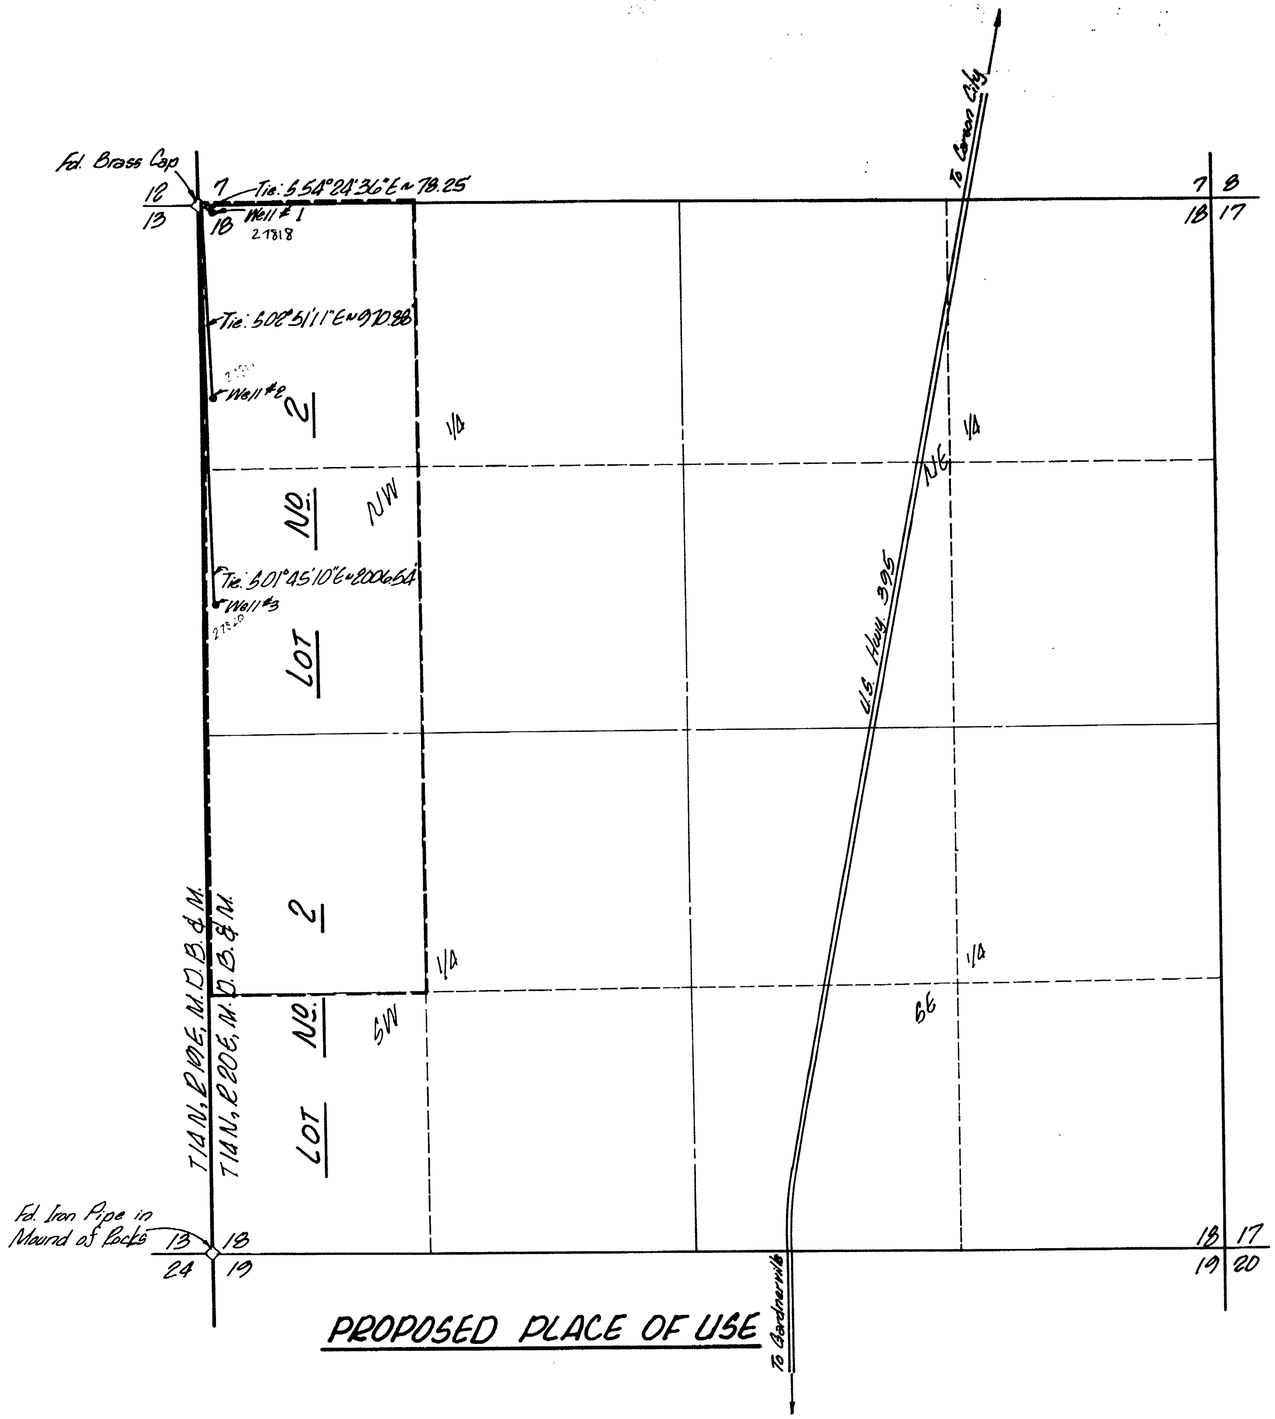

PROPOSED PLACE OF USE

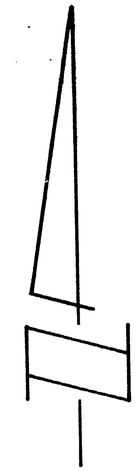

Basis of Bearings:
West Line of Section 18
T14N, R20E, M.D.B.&M.
(ie., North)

STATE OF NEVADA
COUNTY OF WASHOE ss

I, Richard W. Arden, being first duly sworn, do hereby depose and say that this map, consisting of one sheet, has been correctly drawn to the designated scale from field notes of a survey made by me or under my supervision and direction, between the 1st day of January and the 10th day of July, 1973; that it truly and accurately represents the proposed location and extent of works used to divert water from underground sources in the County of Washoe, State of Nevada; by JOE CONFORTE for irrigation and domestic purposes; that the proposed points of diversion, the location and names of all other works, the boundaries of all lands, showing by 40-acre subdivisions, the areas proposed to be served, are fully and correctly designated thereon.

Richard W. Arden
RICHARD W. ARDEN
State Water Rights Surveyor No. 307

Subscribed and sworn to before me, a Notary Public in and for the County of Washoe, State of Nevada, on this 9th day of October, 1973, A.D.

Sharon Curtis
Notary Public

SHARON CURTIS
Notary Public — State of Nevada
Washoe County
My Commission Expires Jan 18 1977

0 400 800 1200 1600 2000

FILED
OCT 9 1973
STATE ENGINEER'S OFFICE

1973 OCT 9 PM 4 56

MAP
TO ACCOMPANY APPLICATION
TO APPRORIATE WATER
FOR IRRIGATION & DOMESTIC PURPOSES
IN DOUGLAS COUNTY
BY JOE CONFORTE
FROM UNDERGROUND SOURCES

SE & A CONSULTING ENGINEERS / PLANNERS
950 INDUSTRIAL WAY
SPARKS, NEVADA

JOB NO. 73222
JULY 12, 1973

27820 27819 27818