MAP

TO ACCOMPANY APPLICATION TO CHANGE POINT OF DIVERSION AND PLACE OF USE OF WATER FROM UNDERGROUND SOURCE

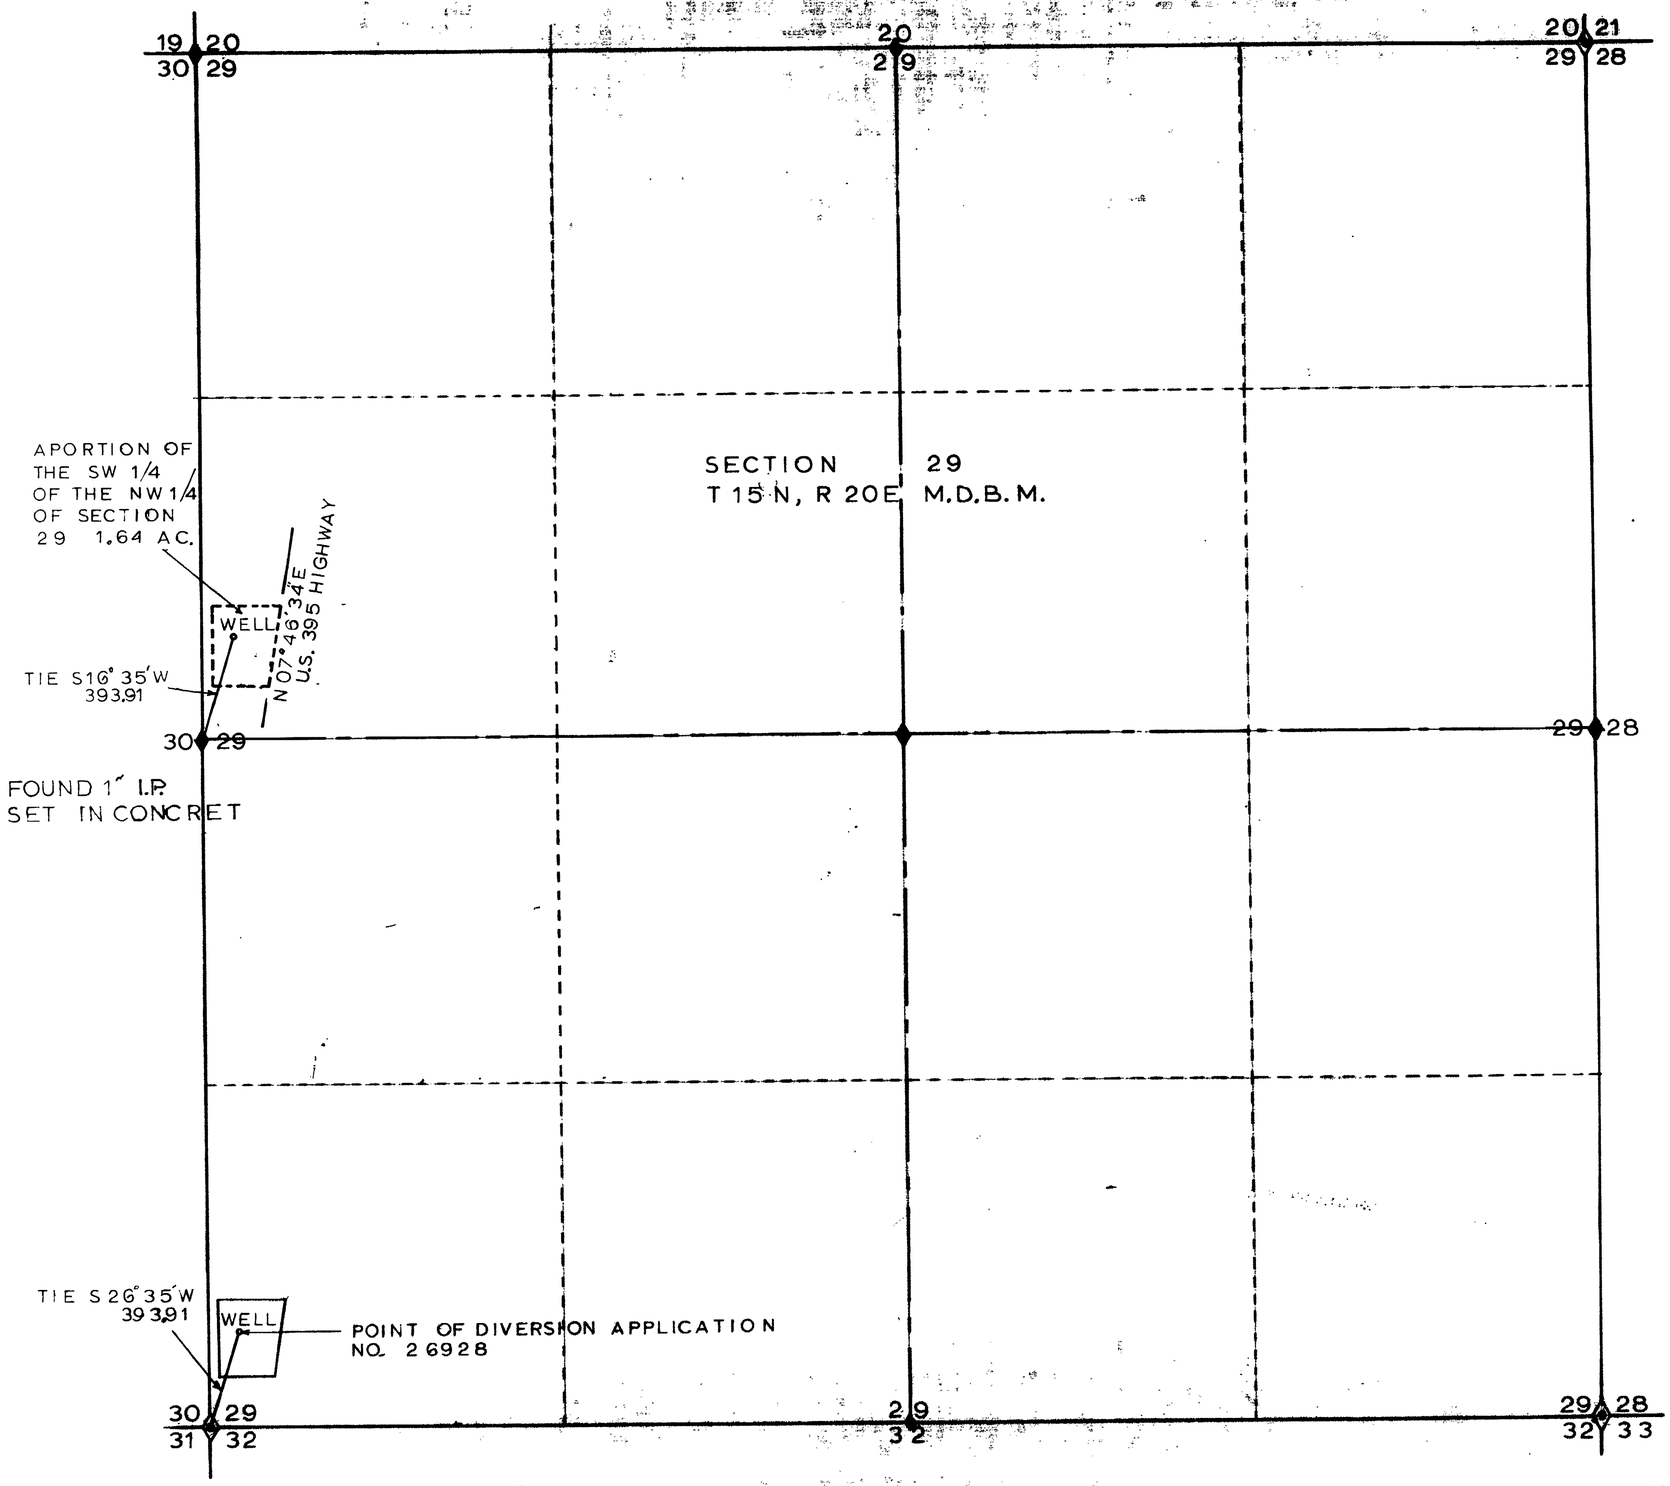

SCALE 1" = 300'
BASIS OF BEARINGS
IS U.S. 395 HIGHWAY
N 07° 46' 34" E

600 500 400 300 200 100 0 300 600

STATE OF NEVADA
CARSON CITY SS

I JAMES A RANKIN being first duly sworn depose and say that this map has been correctly drawn to the designated scale from field notes made by me between the 15th day of AUGUST 1973 and the 1st day of SEPTEMBER 1973; that it truly represents the location to be used to divert water from an underground source in Carson City by MENELEY MOTORS INC. for commercial purposes, That the point of diversion and the boundary of all lands benifited are fully and correctly shown heron.

James A Rankin
JAMES A RANKIN S.W.R.S. NO. 391

SUBSCRIBED AND SWORN BEFORE ME THIS 8th DAY OF SEPTEMBER 1973

NOTARY PUBLIC Warren H Barlow

WARREN H. BARLOW
Notary Public — State of Nevada
Carson City
MY COMMISSION EXPIRES SEPT. 23, 1976

9209 ISSUED 3-16-78

FILED
OCT 10 1973
STATE ENGINEER'S OFFICE

MAP TO ACCOMPANY APPLICATION TO CHANGE POINT OF DIVERSION AND PLACE OF USE OF WATER FROM UNDERGROUND SOURCE BY MENELEY MOTORS INC. FOR COMMERCIAL PURPOSES

27822