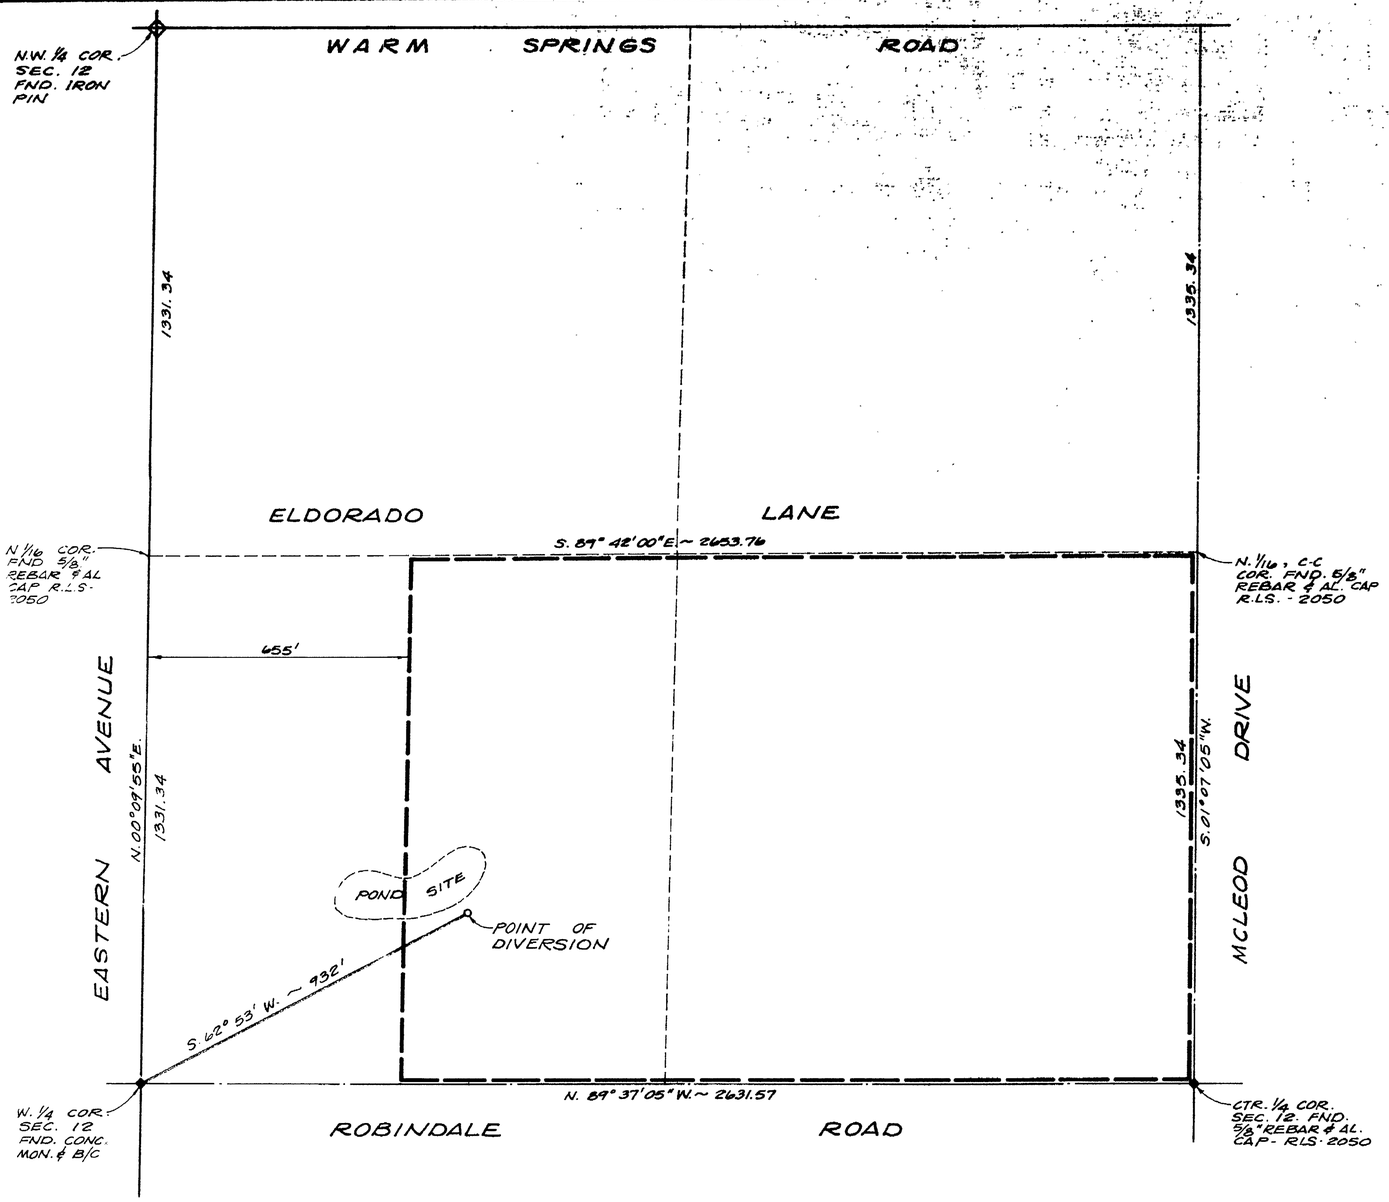

STATE OF NEVADA }
COUNTY OF CLARK } SS

I.....KAY L. ADAMS.....BEING FIRST DULY SWORN, DEPOSE AND SAY THAT THIS MAP CONSISTING OF ONE SHEET HAS BEEN CORRECTLY DRAWN TO THE DESIGNATED SCALE FROM FIELD NOTES OF A SURVEY DONE BY ME AND WAS COMPLETED ON SEPTEMBER 27, 1973; THAT IT CORRECTLY REPRESENTS THE PROPOSED LOCATION AND EXTENT OF THE WORKS USED TO DIVERT WATER FROM AN UNDERGROUND SOURCE, COUNTY OF CLARK, STATE OF NEVADA, BY PALM VALLEY VIEW MEMORIAL PARK FOR MEMORIAL PARK (CEMETARY) AND DOMESTIC USE, THAT THE POINT OF DIVERSION AND LOCATION OF USE ARE FULLY AND CORRECTLY SHOWN HEREON.

Kay L. Adams
KAY L. ADAMS
STATE WATER RIGHT SURVEYOR
No. 990

SUBSCRIBED AND SWORN TO BEFORE ME THIS 16th DAY OF OCTOBER, 1973. MY COMMISSION EXPIRES APRIL 3, 1977.

Patricia A. Howard
PATRICIA A. HOWARD
NOTARY PUBLIC IN AND FOR THE COUNTY OF CLARK, STATE OF NEVADA

NOTARY PUBLIC, STATE OF NEVADA
PATRICIA A. HOWARD
My Commission Expires April 3, 1977

BASIS OF BEARING

S. 89° 42' 00" E. BEING THE BEARING OF THE NORTH LINE OF THE SOUTH HALF OF THE NORTHWEST QUARTER OF SECTION 12, T. 22 S., R. 61 E., M.D.M. AS SHOWN BY RECORD SURVEY MAP ON FILE IN THE CLARK COUNTY, NEVADA RECORDER'S OFFICE AS FILE 18, PAGE 39.

S 1/2, N.W. 1/4 Section 12, T. 22 S., R. 61 E., M.D.M.,
Clark County, Nevada

Scale 1" = 200'

0 200 400 600 800

FILED
OCT 18 1973
STATE ENGINEER'S OFFICE

MAP TO ACCOMPANY APPLICATION TO APPROPRIATE WATER FOR MEMORIAL PARK-(CEMETARY) AND DOMESTIC USE
BY:
PALM VALLEY VIEW MEMORIAL PARK
FROM: AN UNDERGROUND SOURCE, CLARK COUNTY, NEVADA

27840