SECTION 25 & POR. SECTION 24, T18S, R50E, MDB&M
NYE COUNTY, NEVADA

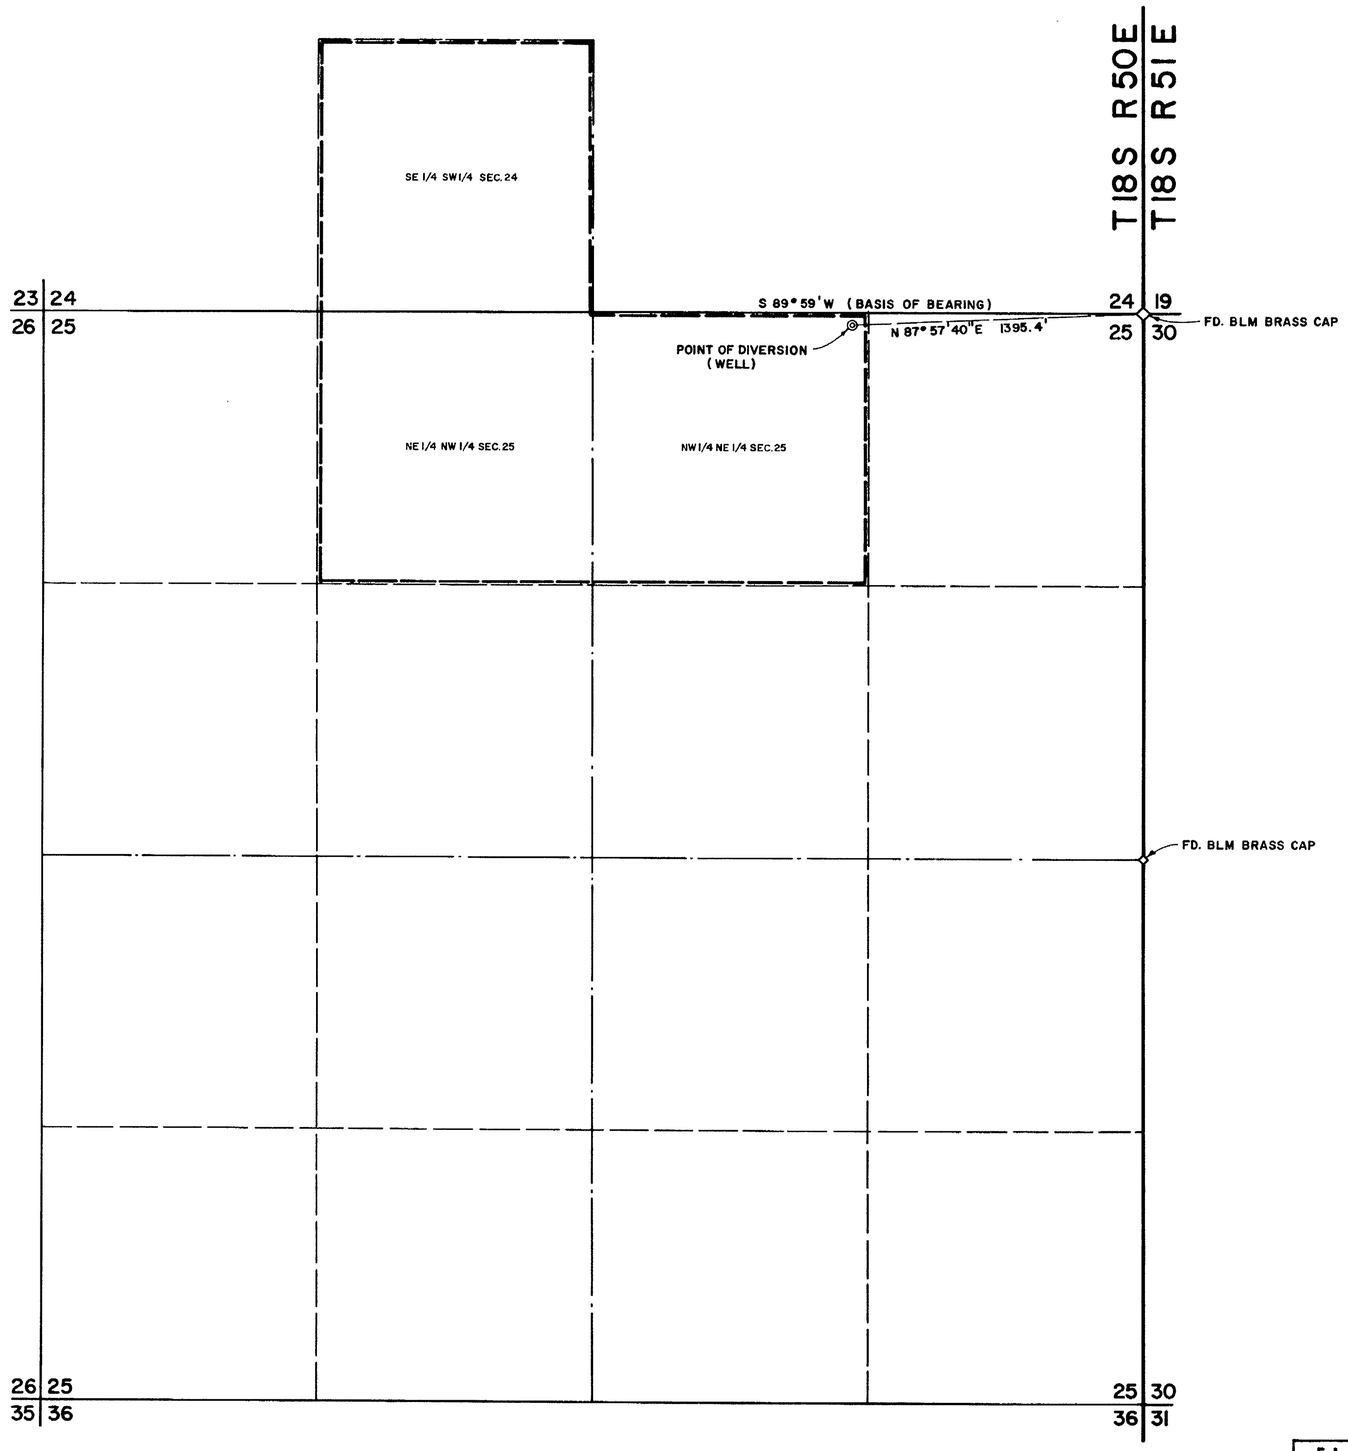

POINT OF DIVERSION NW 1/4, NE 1/4
SEC. 25, T18S, R50E, MDB&M

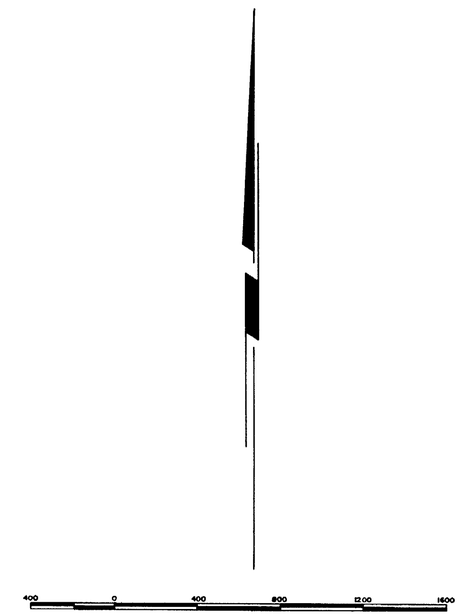

STATE OF NEVADA }
COUNTY OF CLARK } SS

I, STERLING C. DITSWORTH, BEING FIRST DULY SWORN, DEPOSE AND SAY THAT THIS MAP, CONSISTING OF ONE SHEET, HAS BEEN CORRECTLY DRAWN TO THE DESIGNATED SCALE FROM FIELD NOTES OF A SURVEY MADE UNDER MY SUPERVISION AND DIRECTION ON THIS 15TH DAY OF OCTOBER, 1973; THAT IT TRULY AND CORRECTLY REPRESENTS THE PROPOSED LOCATION AND EXTENT OF THE WORKS USED TO DIVERT WATER FROM AN UNDERGROUND SOURCE IN NYE COUNTY BY A. CORNELL AND GRACE CORNELL FOR IRRIGATION AND DOMESTIC USE AND THAT THE BOUNDARIES OF THE LANDS EMBODIED IN THE TRACT OWNED OR CONTROLLED BY THE APPLICANT AND UPON WHICH IT IS PROPOSED TO USE THE WATER APPLIED FOR, ARE FULLY AND CORRECTLY DESIGNATED THEREON.

Sterling C. Ditsworth
STATE WATER RIGHT SURVEYOR Nº 348

SUBSCRIBED AND SWORN TO BEFORE ME THIS 19th DAY OF Oct, 1973

Phyllis J. Knight
NOTARY PUBLIC IN AND FOR CLARK COUNTY, NEVADA

MY COMMISSION EXPIRES June 20, 1976

PHYLLIS J. KNIGHT
Notary Public, State of Nevada
Clark County
My Commission Expires June 20, 1976

FILED
OCT 25 1973
STATE ENGINEER'S OFFICE

MAP TO ACCOMPANY APPLICATION
FOR
IRRIGATION AND DOMESTIC USE
BY
A. CORNELL AND GRACE CORNELL
FROM
UNDERGROUND SOURCE
NYE COUNTY, NEVADA

27853