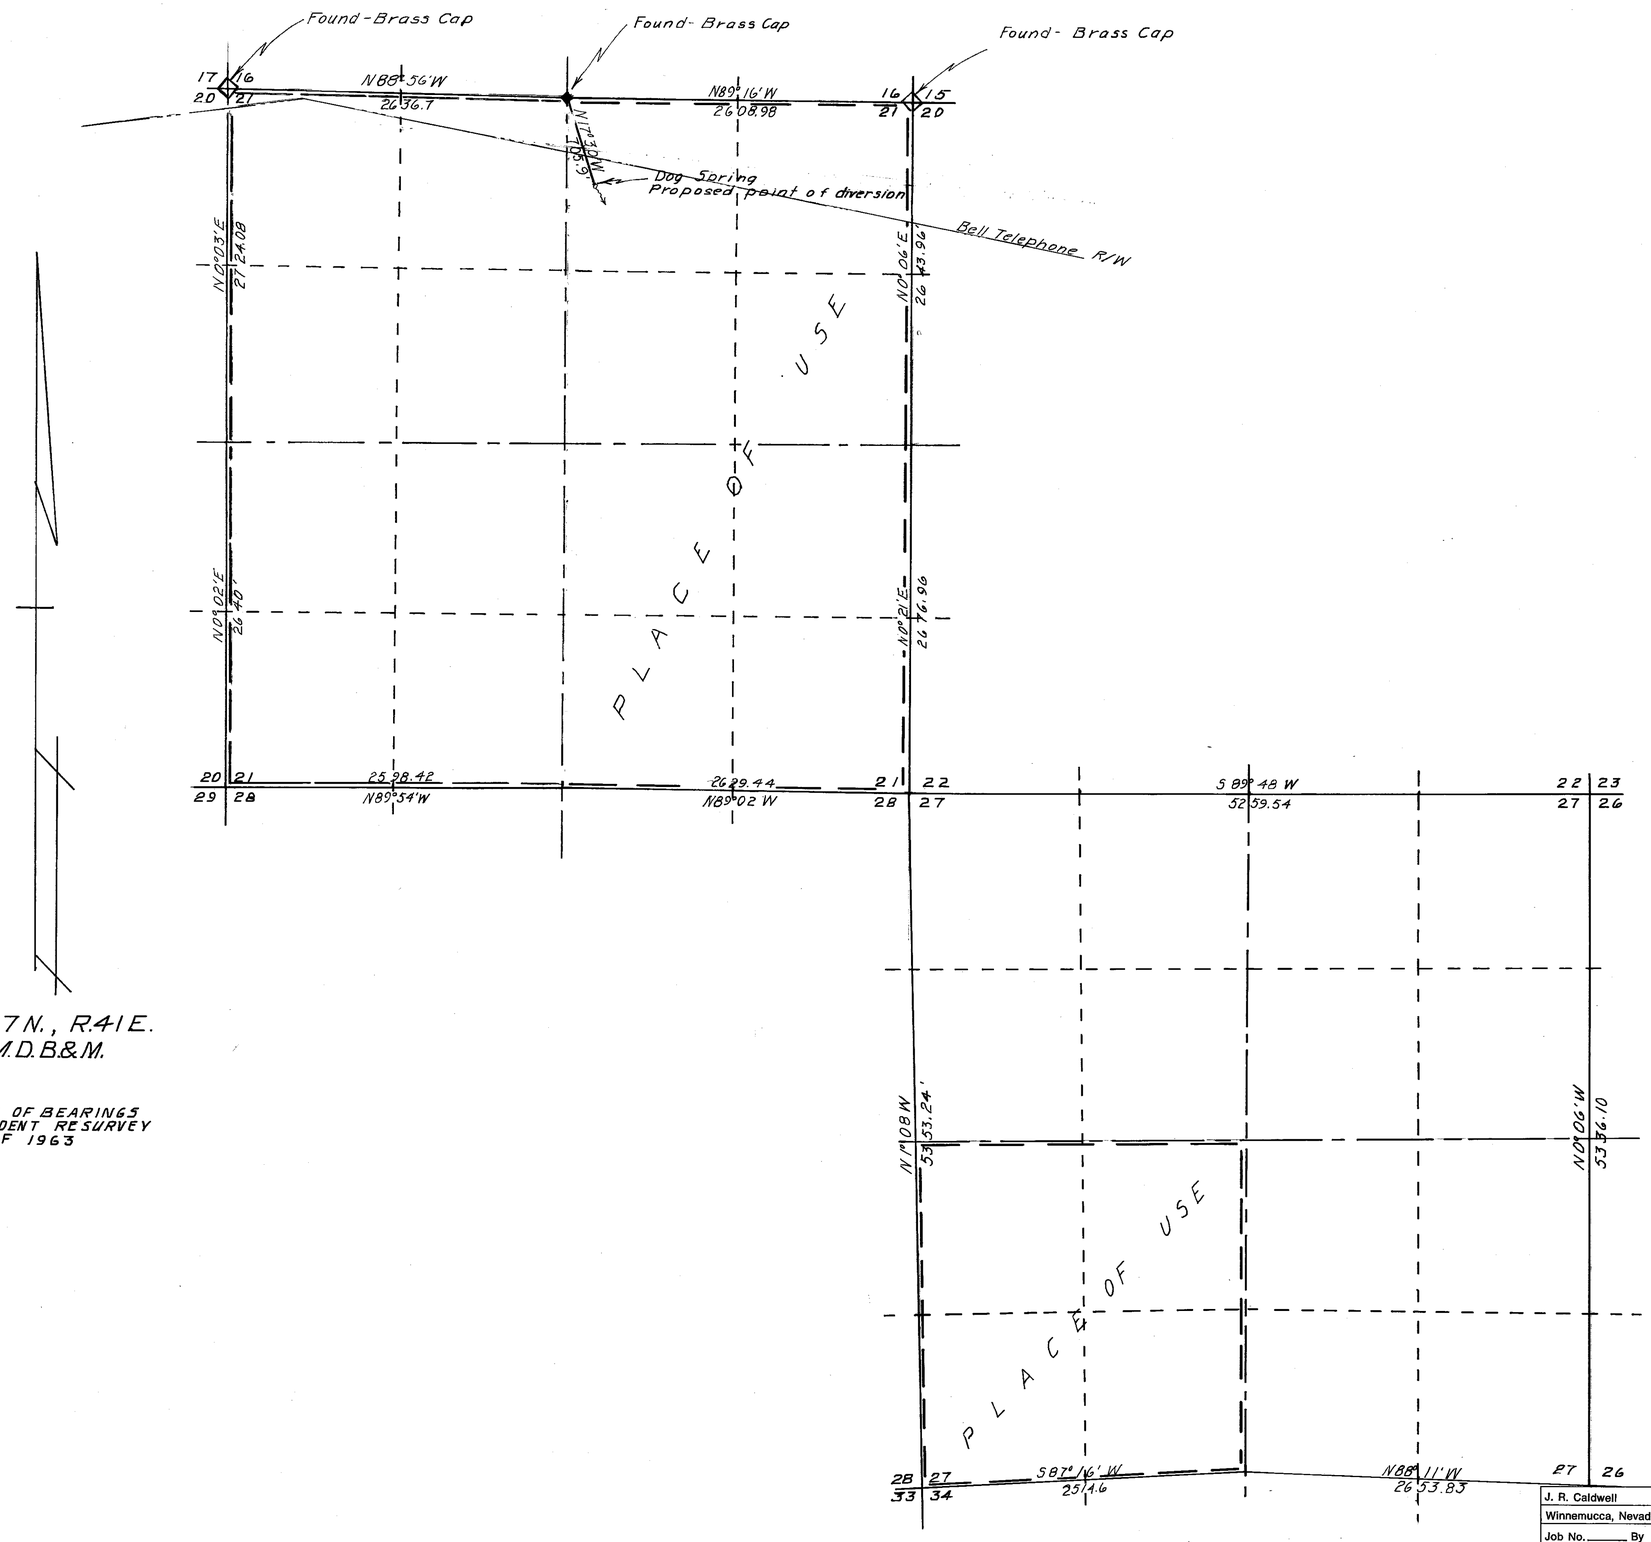

T. 37 N., R. 41 E.
M.D.B.&M.

BASIS OF BEARINGS
DEPENDENT RESURVEY
OF 1963

STATE OF NEVADA
COUNTY OF HUMBOLDT] S S

I, J. R. Caldwell, being first duly sworn, depose and say that this map, consisting of 1 sheets, has been correctly drawn to the designated scale from field notes of a survey made by me, (or under my supervision and direction), on the 19th day of November, 1973, that it truly and correctly represents the proposed location and extent of the works used to divert water from DOG SPRING in Humboldt County, by Wm HENRY SCOTT for Quasi-Municipal.

That the proposed point of diversion, the location and size of the diverting channel, all reservoirs and basins, location and description of all measuring devices, and the boundary of all lands showing by 40-acre subdivision the place of use

and the location and names of all other works or streams which are crossed by or connected with said works are fully and correctly designated thereon.

REGISTERED LAND SURVEYOR J. R. CALDWELL No. 626 STATE OF NEVADA

J. R. Caldwell
State Water Right Surveyor No. 276

Subscribed and sworn to before me this 20 day of November 1973
Blanche Jul
Humboldt County Recorder

Scale 1" = 600'

600 0 600 1200 1800 2400

29900

J. R. Caldwell		
Winnemucca, Nevada		
Job No.	By	Date
Survey	J.R.C.	11-19-73
Calculations	"	
Drawing	"	11-20-73
Checked	RNC	11-20-73
Corrections		

FILED
DEC 17 1973
STATE ENGINEER'S OFFICE

MAP TO ACCOMPANY
APPLICATION TO APPROPRIATE WATER

FOR QUASI-MUNICIPAL
BY Wm HENRY SCOTT
FROM DOG SPRING
IN HUMBOLDT COUNTY, NEVADA

76315 35887 29900 27856 File under