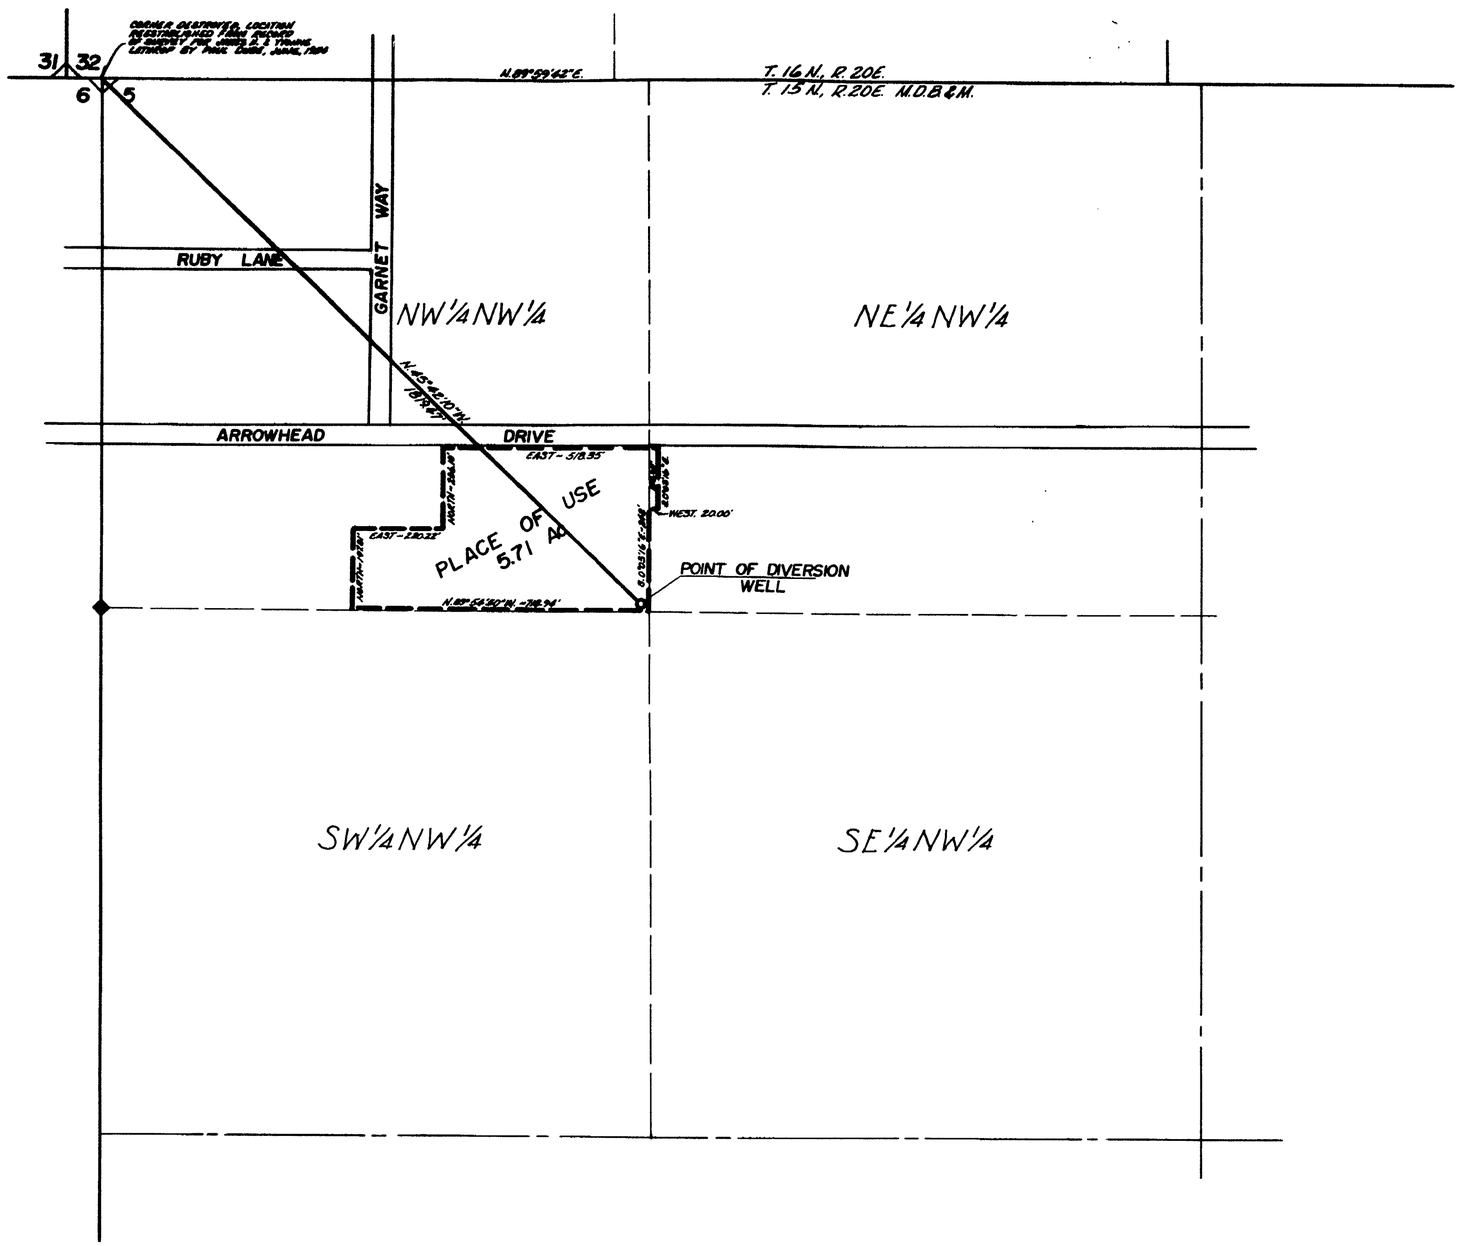


Basis of Bearings: North line of Section 5, T. 15 N., R. 20 E., M.D.B.&M., i.e. N.89°59'42"E.

STATE OF NEVADA }
CARSON CITY } ss

I, ROBERT G. DOWNER, being first duly sworn, depose and say that this map, consisting of one sheet, has been correctly drawn to the designated scale from field notes of a survey made under my supervision and direction in December, 1972; that it truly and correctly represents the proposed location and extent of the works used to divert water from an underground source in Carson City by SURPLUS SUPPLY COMPANY and JEROME AUER for Irrigation and Domestic purposes. That the proposed point of diversion, the location of the place of use, the approximate size and capacity of the conduit, and the location and names of all other works or streams crossed by or connected with said works, are fully and correctly designated hereon.

Robert G. Downer
STATE WATER RIGHTS SURVEYOR

Subscribed and sworn to before me this 18 day of OCTOBER, 1973.

Harry A. Winkelman
NOTARY PUBLIC IN & FOR Douglas County

HARRY A. WINKELMAN
Notary Public — State of Nevada
Douglas County
My Commission Expires Dec. 27, 1975




LOCATION MAP
1" = 1 MILE

SCALE: 1" = 200'

0 100 200 300 400 500 600 700 800 900 1000

CERTIFICATE NO. 9195 ISSUED 2-17-78

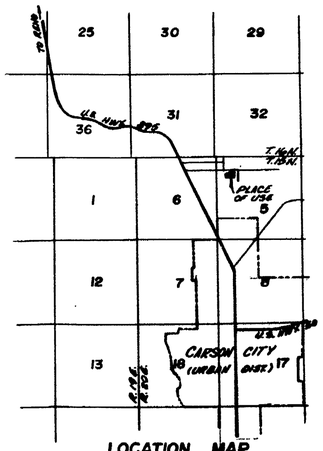FILED
NOV 8 1973
STATE ENGINEER'S OFFICE

OFFICE
STATE ENGINEER
1973 NOV 8 PM 4 39

MAP
TO ACCOMPANY APPLICATION
TO APPROPRIATE WATER FOR
IRRIGATION AND DOMESTIC USE
BY SURPLUS SUPPLY COMPANY
AND JEROME AUER
FROM AN UNDERGROUND SOURCE

27857