STATE OF NEVADA
County of White Pine } ss.

I, Richard W. Forman, being first duly sworn, depose and say that this map, consisting of one sheet, has been correctly drawn to the designated scale from field notes of a survey made under my supervision and direction between the 1st day of October, 1973, and the 3rd day of October, 1973, that it truly and correctly represents the proposed location and extent of the works used to divert water from Unnamed Spring in White Pine County, by Halstead Ranches Inc., for stock watering purposes. That the proposed point of diversion, the approximate location and size of the diverting channel all reservoirs or basins, the location and names of all other works which will cross or connect with the proposed works, and the boundary of all lands, showing by 40-acre subdivisions the areas proposed to be used are fully and correctly designated thereon.

Richard W. Forman
State Water Right Surveyor

Subscribed and sworn to before me this 25th day of October, 1973.

Linda R. Carson
Notary Public in and for White Pine County, Nevada

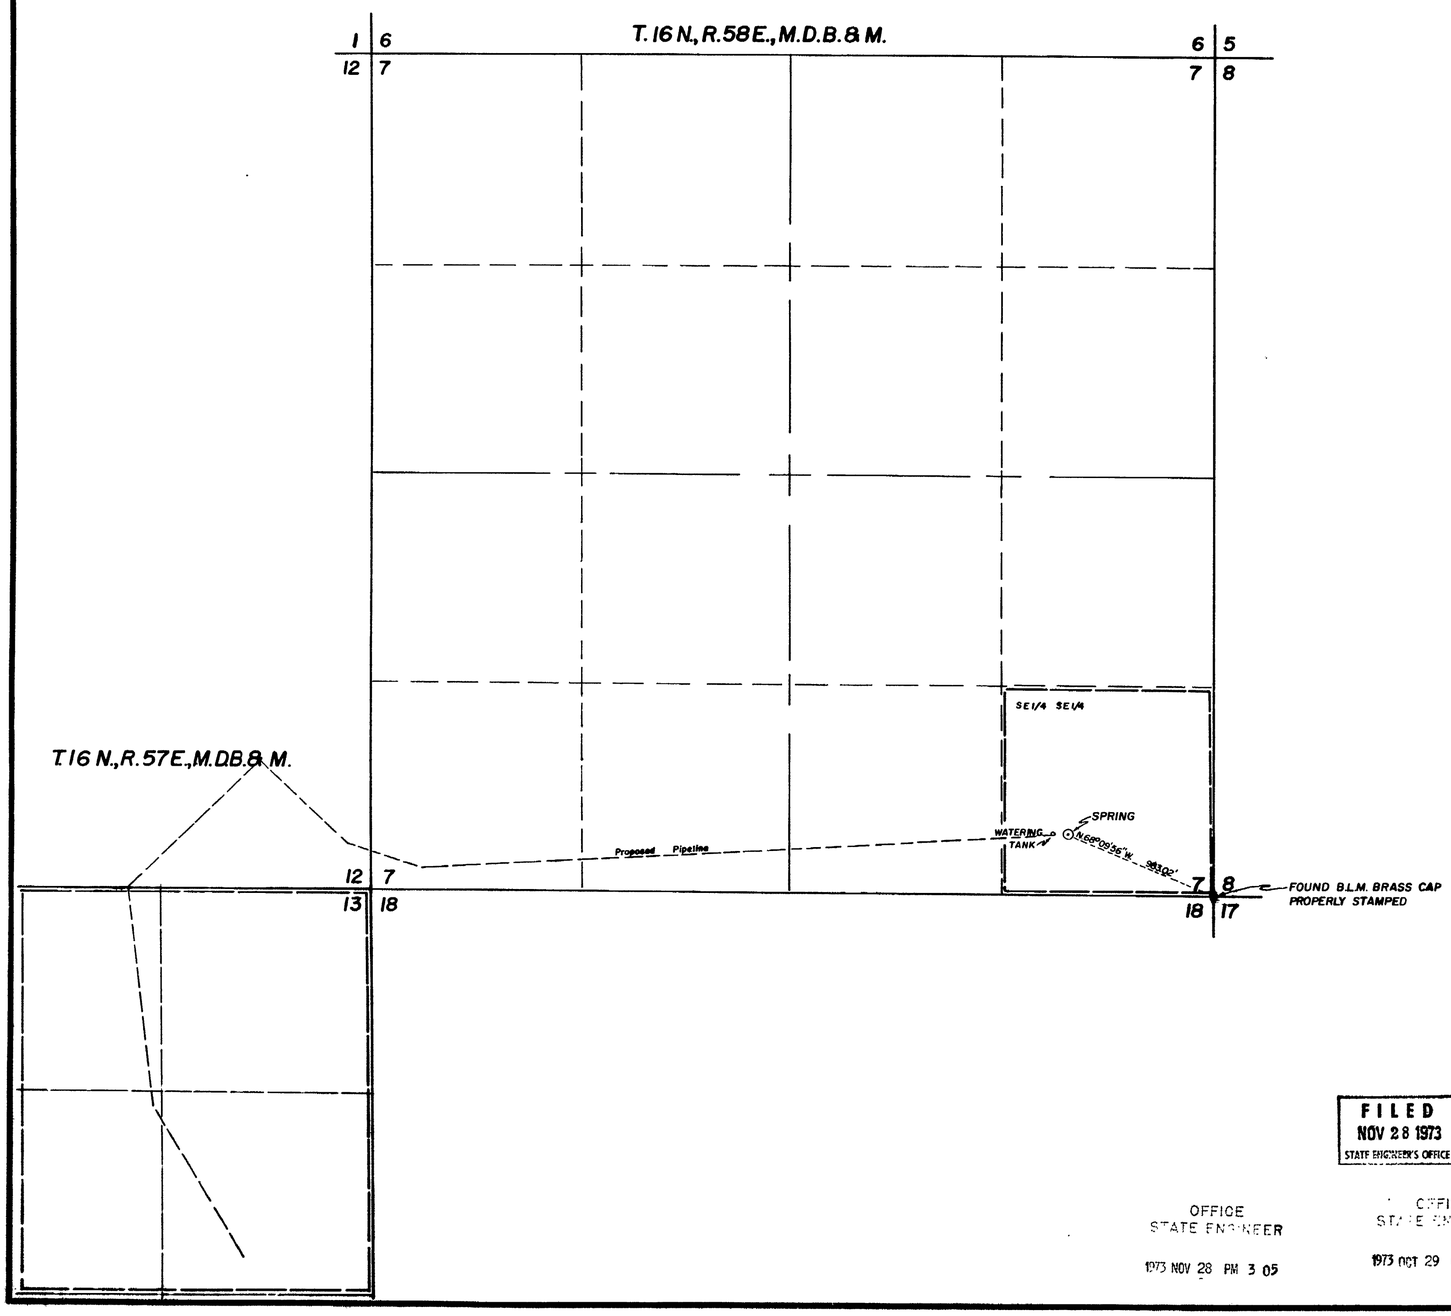

BASIS OF BEARING:
by Solar Observation.

CERTIFICATE No. 9073 ISSUED 7-6-77

0 500 1000 1500 2000
Scale 1" = 500'

FILED
NOV 28 1973
STATE ENGINEER'S OFFICE

OFFICE
STATE ENGINEER
1973 NOV 28 PM 3 05

OFFICE
STATE ENGINEER
1973 OCT 29 AM 10 38

DATE	DESCRIPTION

FIELD	CHECK
DETAIL	APPROVED
DESIGN	FILE No.
TRACING	DR'G. No.

MAP TO ACCOMPANY APPLICATION TO APPROPRIATE WATER

FOR STOCK WATERING

BY HALSTEAD-FORSGREN RANCHES INC.

FROM UNNAMED SPRING

BOUNDY & FORMAN INC.
ELY, NEVADA

27868