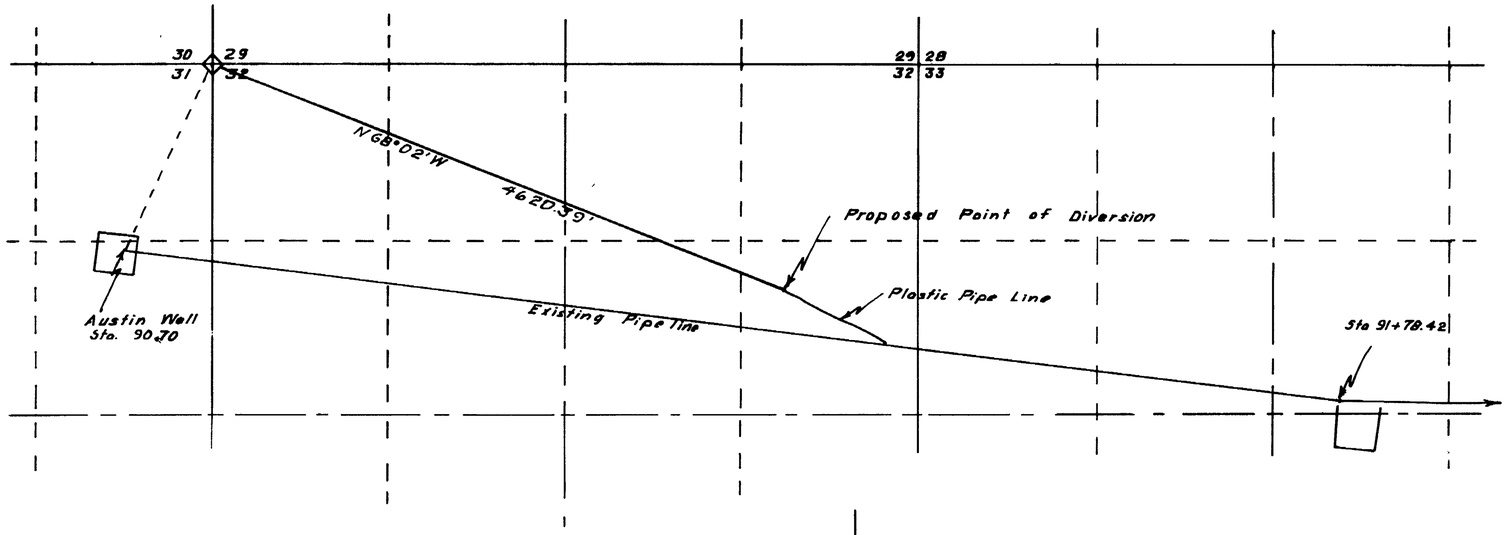

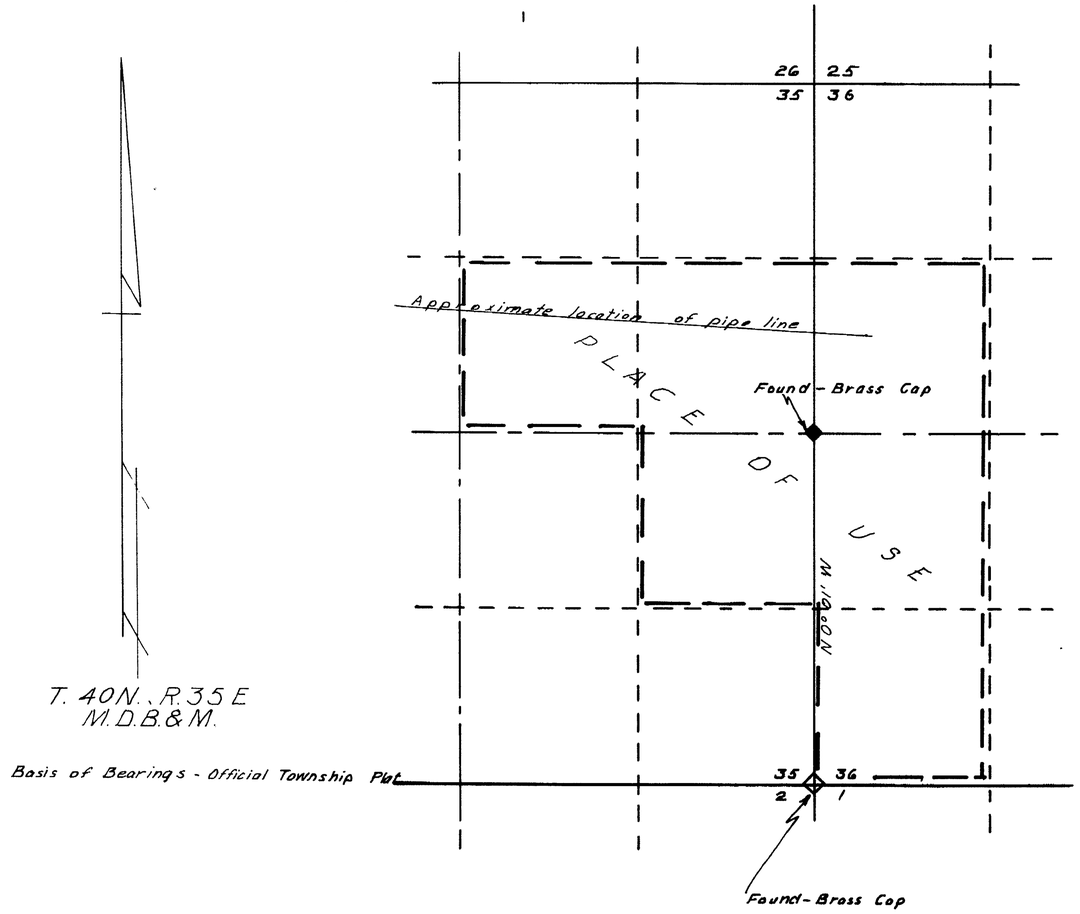

STATE OF NEVADA
COUNTY OF HUMBOLT] S S

I, J. R. Caldwell, being first duly sworn, depose and say that this map, consisting of ____ sheets, has been correctly drawn to the designated scale from field notes of a survey made by me, (or under my supervision and direction), on the 6th day of October, 1973, that it truly and correctly represents the proposed location and extent of the works used to divert water from Underground in Humboldt County, by H G H. Inc. for Mining Milling & Domestic.

That the proposed point of diversion, the location and size of the diverting channel, all reservoirs and basins, location and description of all measuring devices, and the boundary of all lands _____

and the location and names of all other works or streams which are crossed by or connected with said works are fully and correctly designated thereon.

REGISTERED LAND SURVEYOR J. R. CALDWELL No. 626 NEVADA

J R Caldwell
State Water Right Surveyor No. 276

Subscribed and sworn to before me this 30th day of October 1973

Gladys Cole
Humboldt County Recorder

Scale 1" = 600

600 0 600 1200 1800 2400

FILED
NOV 1 1973
STATE ENGINEER'S OFFICE

J. R. Caldwell		
Winnemucca, Nevada		
Job No. ____	By	Date
Survey	R.N.C.	10-6-73
Calculations	J.R.C.	10-30-73
Drawing	"	" " "
Checked		
Corrections		

MAP TO ACCOMPANY
APPLICATION TO APPROPRIATE WATER

FOR MINING MILLING & DOMESTIC
BY HGH, INC.
FROM UNDERGROUND
IN HUMBOLDT COUNTY, NEVADA

27876