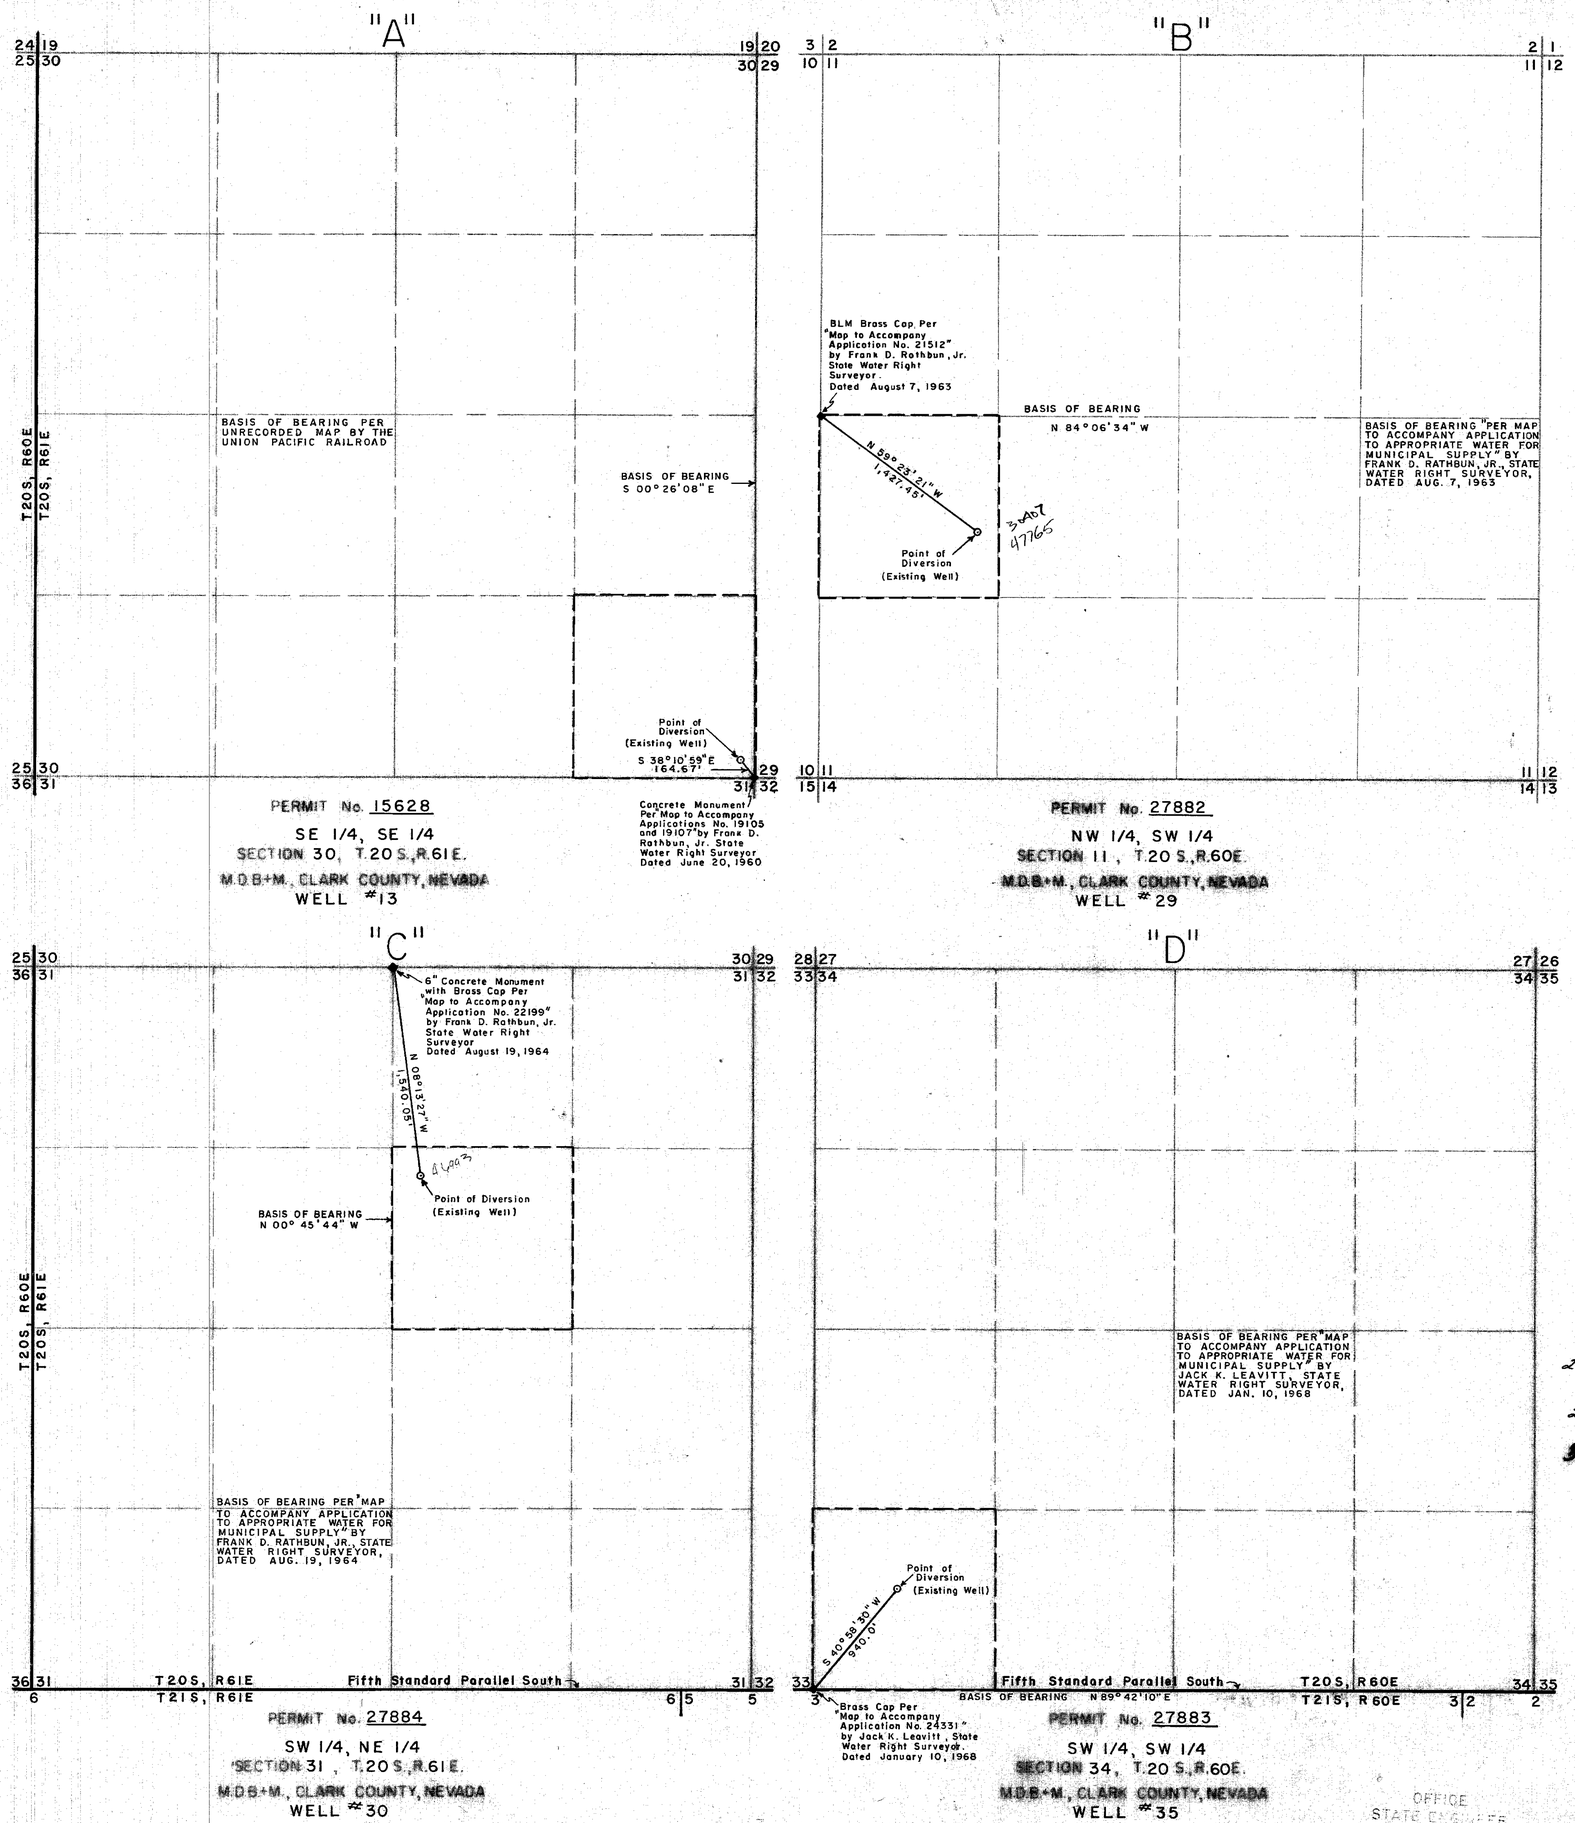

PERMIT No. 15628
SE 1/4, SE 1/4
SECTION 30, T.20 S., R.61 E.
M.D.B.+M., CLARK COUNTY, NEVADA
WELL #13

PERMIT No. 27882
NW 1/4, SW 1/4
SECTION 11, T.20 S., R.60 E.
M.D.B.+M., CLARK COUNTY, NEVADA
WELL #29

PERMIT No. 27884
SW 1/4, NE 1/4
SECTION 31, T.20 S., R.61 E.
M.D.B.+M., CLARK COUNTY, NEVADA
WELL #30

PERMIT No. 27883
SW 1/4, SW 1/4
SECTION 34, T.20 S., R.60 E.
M.D.B.+M., CLARK COUNTY, NEVADA
WELL #35

NOTE: PORTIONS OF PERMIT NO. 15628 AT "A" ARE BEING TRANSFERRED TO "B", "C", AND "D".

CERTIFICATE NO. ISSUED

CERTIFICATE NO. ISSUED

27882 CERTIFICATE No. 8598 ISSUED 8-22-75

27883 CERTIFICATE No. 8599 ISSUED 8-22-75

30407 CERTIFICATE No. 10627 ISSUED 4/27/83

Scale 1" = 600'

45952 46993

FILED DEC 2 1973 STATE ENGINEER'S OFFICE

OFFICE STATE ENGINEER 1973 DEC 24 PM 3 56

OFFICE STATE ENGINEER 1973 NOV 9 AM 10 55

MAP TO ACCOMPANY APPLICATION TO CHANGE THE POINT OF DIVERSION, PLACE OF USE, AND MANNER OF USE, OF PORTIONS OF PERMIT NO. 15628 (APPLICATIONS NO. 27882, 27883 & 27884)

APPLICANT	LAS VEGAS VALLEY WATER DISTRICT
PLACE OF USE	LAS VEGAS VALLEY WATER DISTRICT
MANNER OF USE	QUASI-MUNICIPAL & DOMESTIC USE

45952

86719 47765 30407 27884 27883 27882