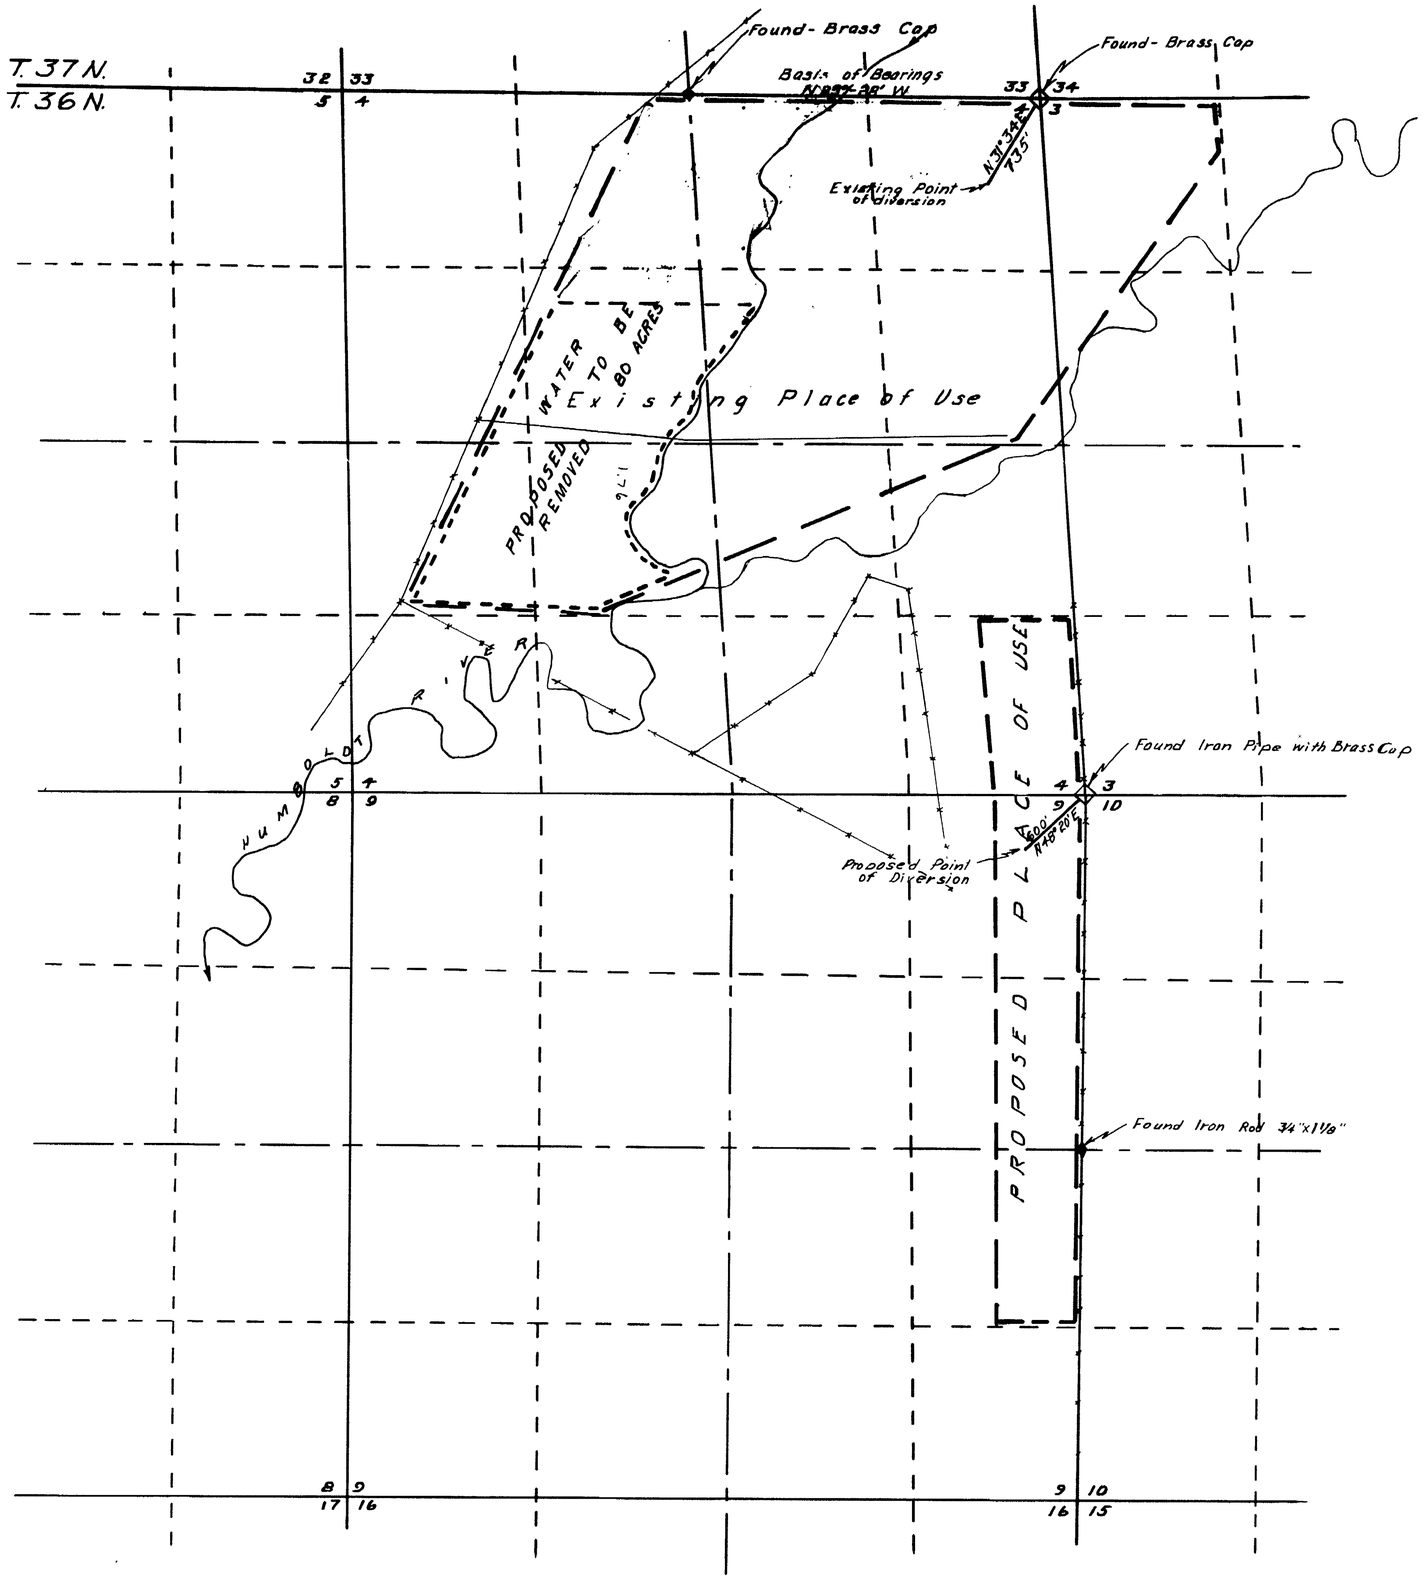

T. 36 N. , R. 38 E., M.D.B.& M.

STATE OF NEVADA
COUNTY OF HUMBOLT] SS

I, J. R. Caldwell, being first duly sworn, depose and say that this map, consisting of 1 sheets, has been correctly drawn to the designated scale from field notes of a survey made by me, (or under my supervision and direction), on the 31st day of December, 1973, that it truly and correctly represents the proposed location and extent of the works used to divert water from Underground in Humboldt County, by ROBERT M. HAY for Irrigation & Domestic.

That the proposed point of diversion, the location and size of the diverting channel, all reservoirs and basins, location and description of all measuring devices, and the boundary of all lands showing by 40-acre subdivisions the lands to be irrigated

and the location and names of all other works or streams which are crossed by or connected with said works are fully and correctly designated thereon.

J. R. Caldwell
State Water Right Surveyor No. 276

Subscribed and sworn to before me this 3rd day of January 1974
Shelby Ayl
Humboldt County Recorder

Scale 1" = 600'

600 0 600 1200 1800 2400

OFFICE
STATE ENGINEER
1974 JAN 7 AM 11 19

FILED
JAN 29 1974
STATE ENGINEER'S OFFICE

J. R. Caldwell		
Winnemucca, Nevada		
Job No.	By	Date
Survey		
Calculations		
Drawing		
Checked		
Corrections	J.R.C.	1-28-74

MAP TO ACCOMPANY

APPLICATION TO CHANGE THE POINT OF DIVERSION & PLACE OF USE

FOR IRRIGATION & DOMESTIC
BY ROBERT M. HAY
FROM UNDERGROUND
IN HUMBOLDT COUNTY, NEVADA

27893