Section	Subdivision	Township	Range	Acres	Culture
16	NW¼ SW¼	38 N	39 E	40.0	Rye
"	NE¼ SW¼	"	"	40.0	"
"	SE¼ SW¼	"	"	40.0	"
"	SW¼ SW¼	"	"	40.0	"
"	Total			160.0	

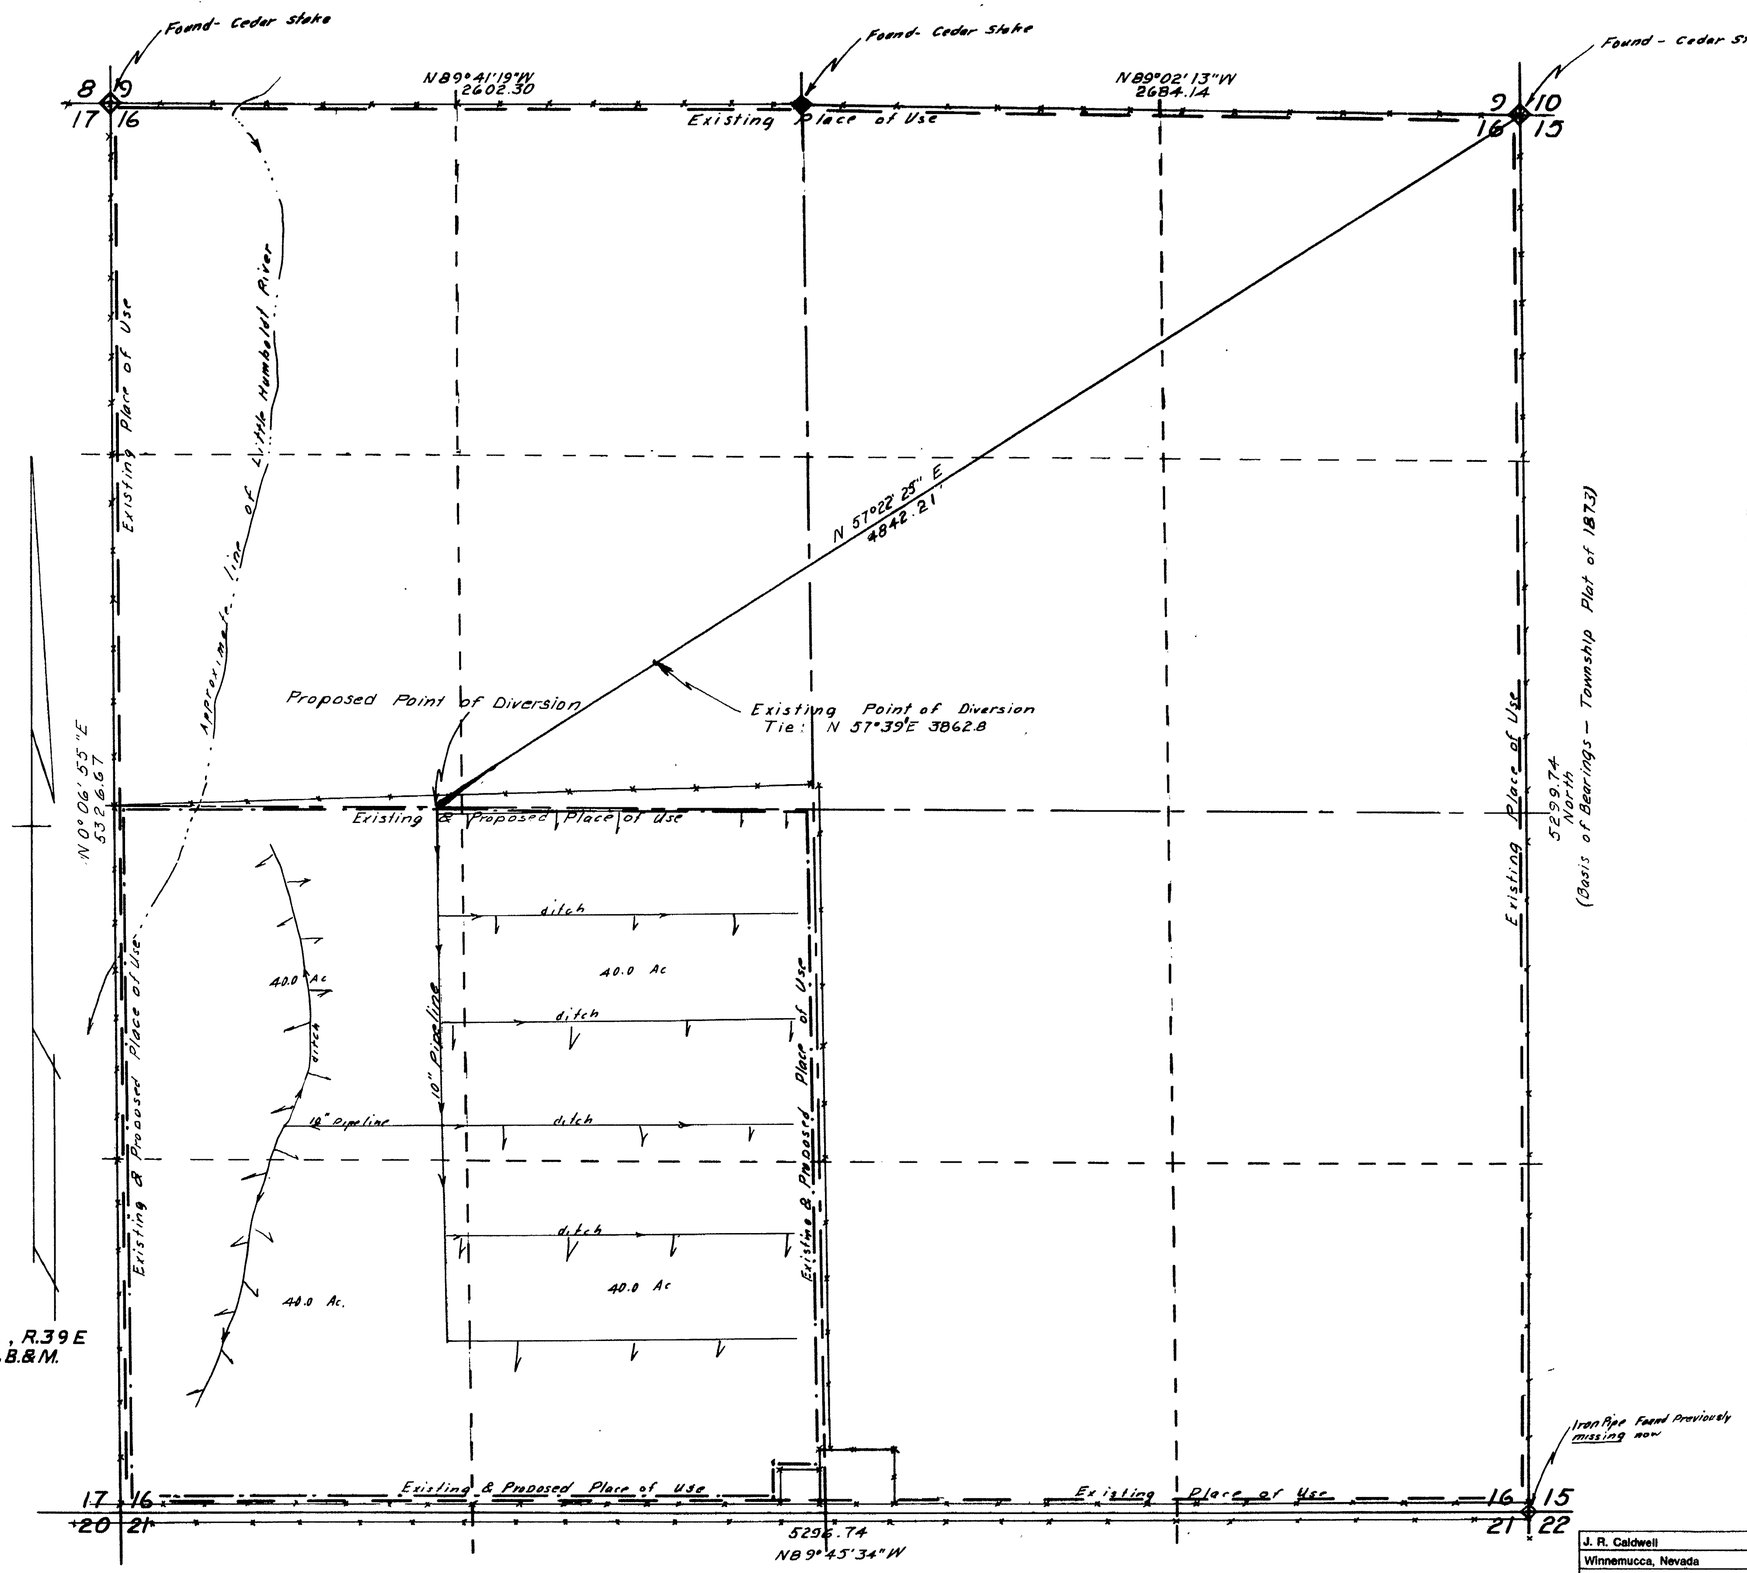

STATE OF NEVADA
COUNTY OF HUMBOLDT] SS

I, J. R. Caldwell, being first duly sworn, depose and say that this map, consisting of ____ sheets, has been correctly drawn to the designated scale from field notes of a survey made by me, (or under my supervision and direction), on the 9th day of November 1973, that it truly and correctly represents the proposed location and extent of the works used to divert water from Underground in Humboldt County, by W. S. Hill for Irrigation & Domestic.

That the proposed point of diversion, the location and size of the diverting channel, all reservoirs and basins, location and description of all measuring devices, and the boundary of all lands showing by 40-acre subdivisions the area to be irrigated

and the location and names of all other works or streams which are crossed by or connected with said works are fully and correctly designated thereon.

J. R. Caldwell
State Water Right Surveyor No. 276

REGISTERED LAND SURVEYOR J. R. CALDWELL NEVADA

Subscribed and sworn to before me this 21st day of November 1973

Gladys Chief
County Recorder
By Ruth M. Michelsen Deputy

Scale 1" = 300'

300 0 300 600 900 1200

CERTIFICATE NO. 8542 ISSUED 7-29-75

FILED
DEC 19 1973
STATE ENGINEER'S OFFICE

J. R. Caldwell		
Winnemucca, Nevada		
Job No.	By	Date
Survey	J.R.C.	11-9-73
Calculations	J.R.C.	11-15-73
Drawing	J.R.C.	11-21-73
Checked		
Corrections		

MAP TO ACCOMPANY

APPLICATION TO CHANGE THE POINT OF DIVERSION & PLACE OF USE

FOR IRRIGATION & DOMESTIC
BY W.S. HILL
FROM UNDERGROUND
IN HUMBOLDT COUNTY, NEVADA

27921