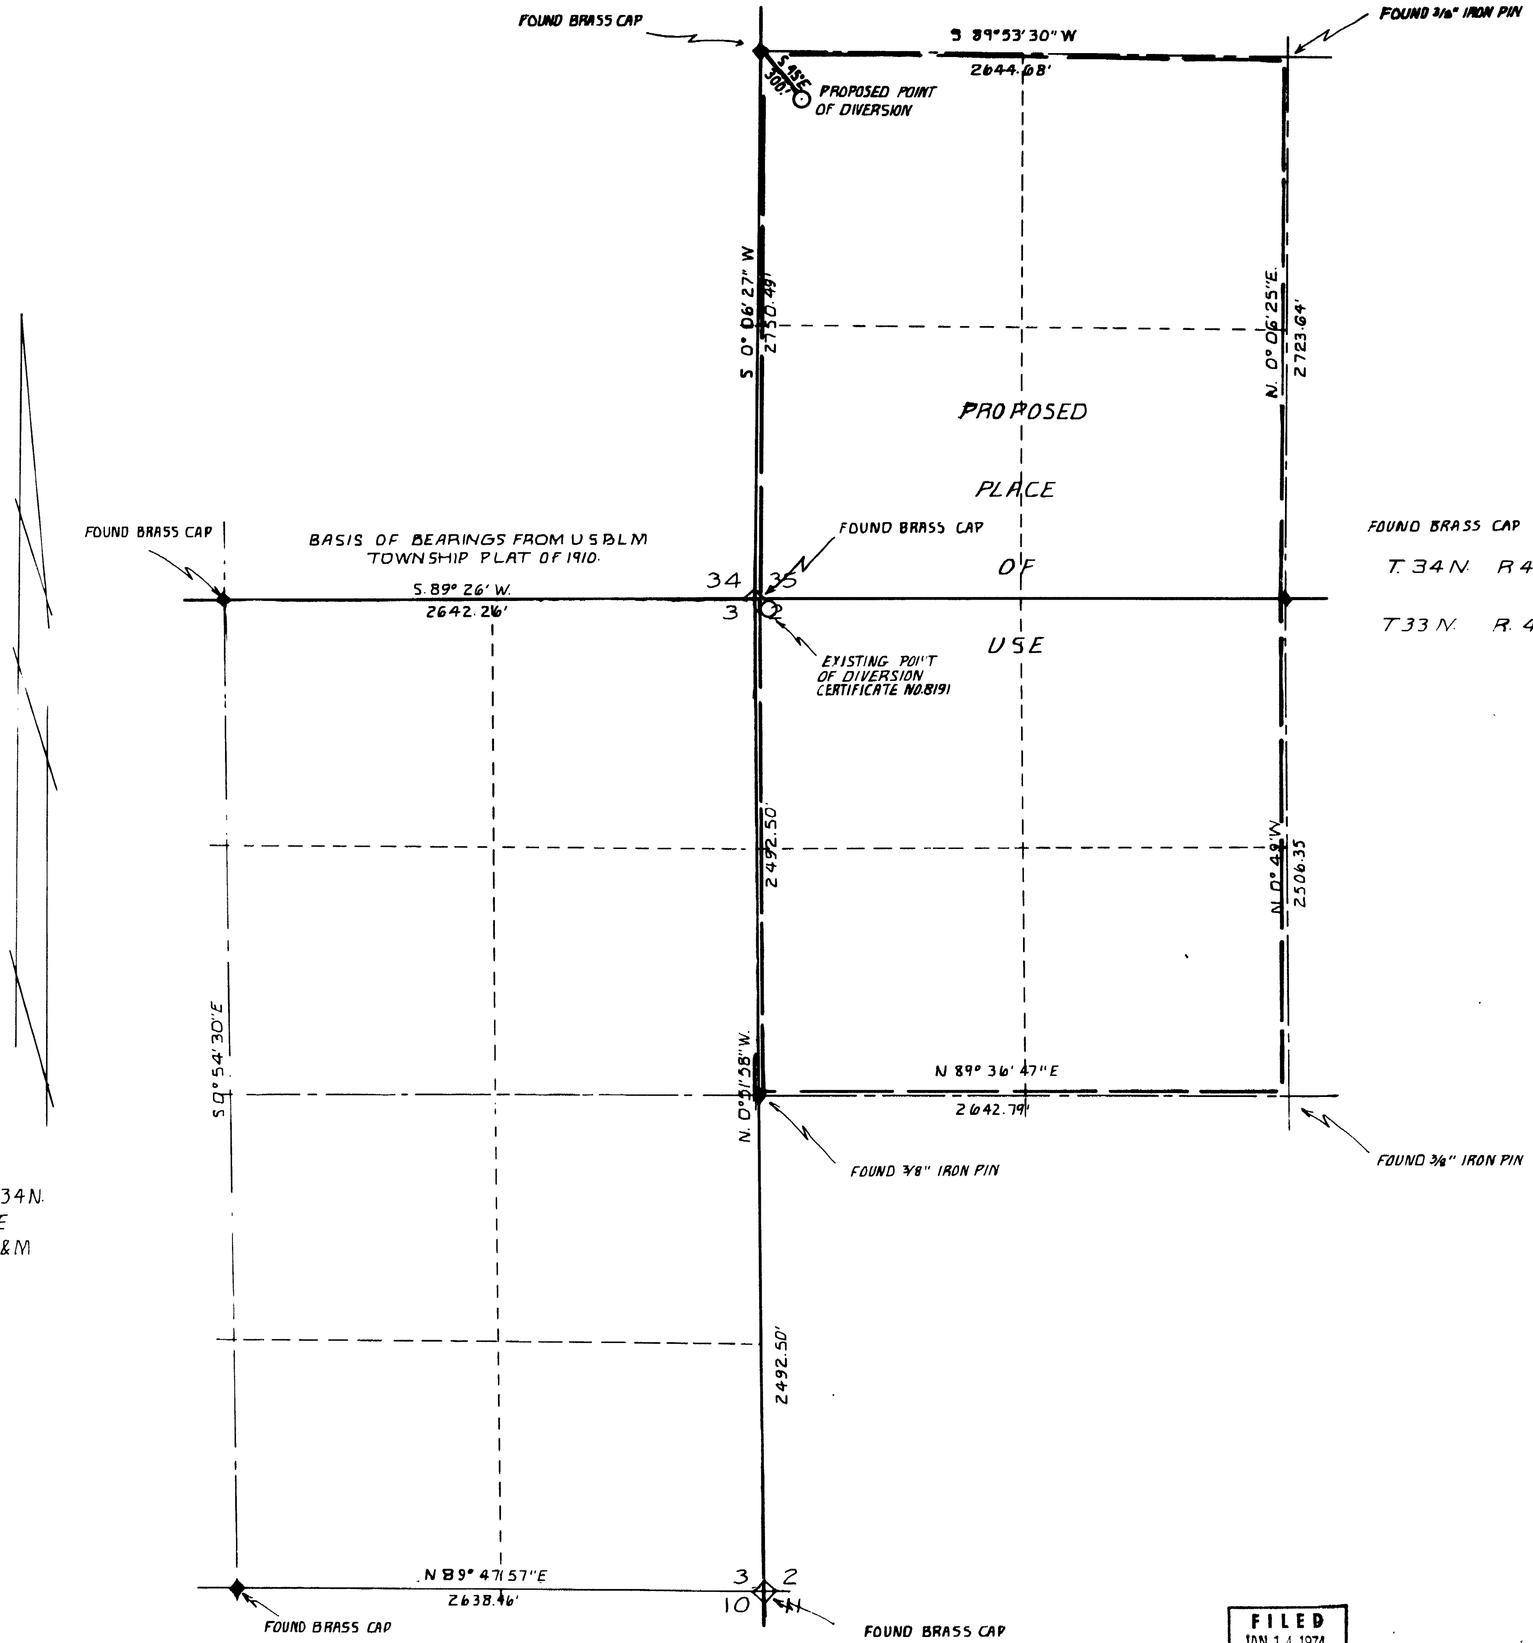

STATE OF NEVADA
COUNTY OF HUMBOLT } SS

I, J. R. Caldwell, being first duly sworn, depose and say that this map consisting of sheets has been correctly drawn to the designated scale from field notes of a survey made by me (or under my supervision and direction) ON THE 10TH DAY OF JANUARY 1974 that it truly and correctly represents the proposed location and extent of the works used to divert water from UNDERGROUND in HUMBOLDT County by MILO A. JACOBSEN for IRRIGATION AND DOMESTIC PURPOSES.

That the proposed point of diversion, the location and size of the diverting channel, all reservoirs and basins, location and description of all measuring devices, and the boundary of all lands SHOWING BY 40 ACRE SUBDIVISION THE LANDS PROPOSED TO BE IRRIGATED

and the location and names of all other works or streams which are crossed by or connected with said works are fully and correctly designated thereon.

J. R. CALDWELL
REGISTERED LAND SURVEYOR
NEVADA
No. 626

J. R. Caldwell
State Water Right Surveyor No. 276

Subscribed and sworn to before me this 11th day of January 1974

Gladys Ford
By Leatha Michaelsen
Deputy

Scale 1" = 400

400' 0 400' 800' 1200' 1600'

30970

FILED
JAN 14 1974
STATE ENGINEER'S OFFICE

J. R. Caldwell		
Winnemucca Nevada		
Job No.	By	Date
Survey	RNC	4/28/29/73
Calculations	"	5/1/73
Drawing	"	1/10/74
Checked	J.R.C.	1/11/74
Corrections		

MAP TO ACCOMPANY

APPLICATION TO APPROPRIATE WATER

FOR IRRIGATION AND DOMESTIC
BY MILO A. JACOBSEN
FROM UNDERGROUND
IN HUMBOLDT COUNTY, NEVADA

30970 27995