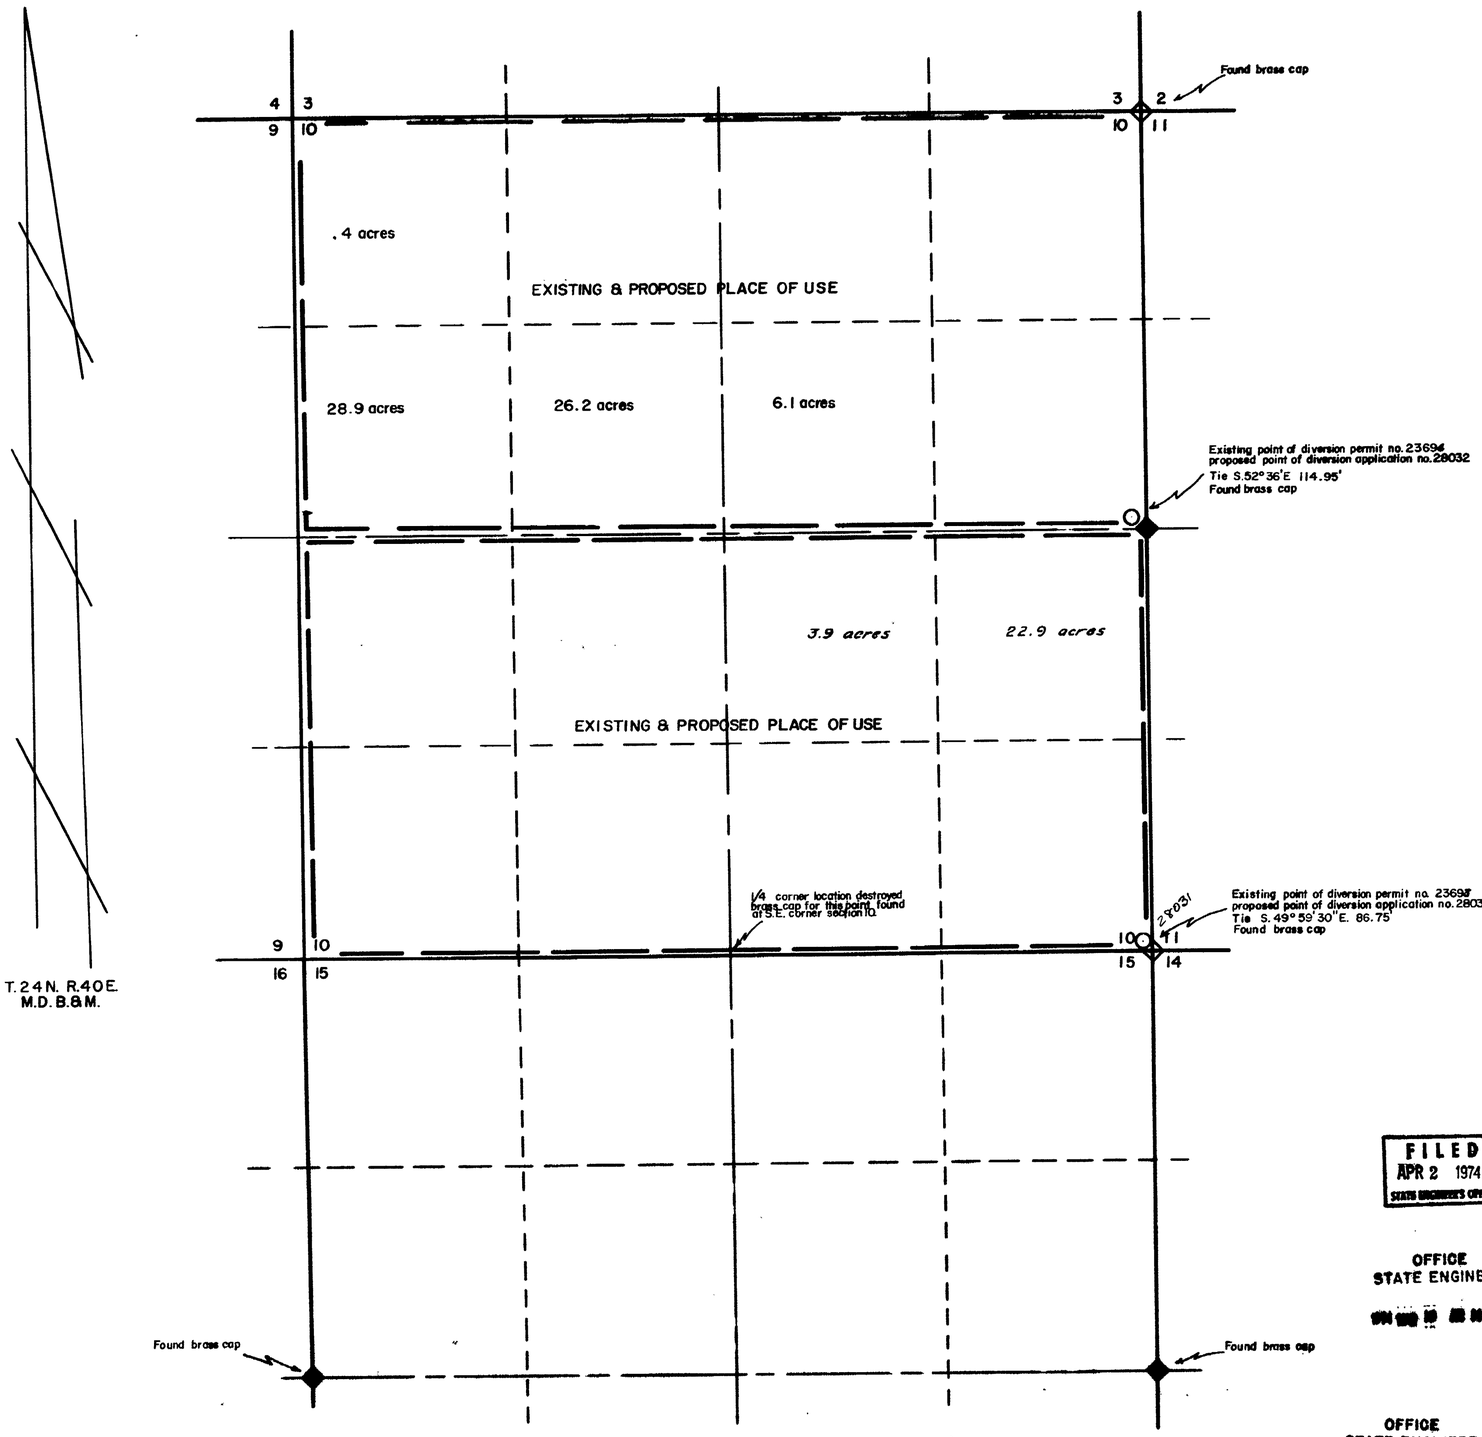

STATE OF NEVADA
COUNTY OF HUMBOLT] SS

I, J. R. Caldwell, being first duly sworn, depose and say that this map, consisting of ____ sheets, has been correctly drawn to the designated scale from field notes of a survey made by me, (or under my supervision and direction), on the 7th day of March 1974 _____, that it truly and correctly represents the proposed location and extent of the works used to divert water from underground in Lander County, by Connecticut Mutual Life Insurance Company for Irrigation.

That the proposed point of diversion, the location and size of the diverting channel, all reservoirs and basins, location and description of all measuring devices, and the boundary of all lands showing by 40 acre subdivision the lands proposed to be irrigated.

and the location and names of all other works or streams which are crossed by or connected with said works are fully and correctly designated thereon.

J R Caldwell
State Water Right Surveyor No. 276

Subscribed and sworn to before me this 8 day of March 1974
Gladys Jack
Humboldt County Recorder

Scale 1" = 500.'

500' 0' 500' 1000' 1500' 2000'

FILED
APR 2 1974
STATE ENGINEER'S OFFICE

OFFICE
STATE ENGINEER

OFFICE
STATE ENGINEER

OFFICE
STATE ENGINEER

J. R. Caldwell		
Winnemucca, Nevada		
Job No. ____	By	Date
Survey		3/7/74
Calculations		3/7/74
Drawing		3/8/74
Checked		3/8/74
Corrections		3/18/74
"		3/28/74

MAP TO ACCOMPANY

APPLICATION TO CHANGE THE POINT OF DIVERSION & PLACE OF USE

FOR IRRIGATION
BY CONNECTICUT MUTUAL LIFE INSURANCE COMPANY
FROM UNDERGROUND
IN HUMBOLDT COUNTY, NEVADA

28032 28031