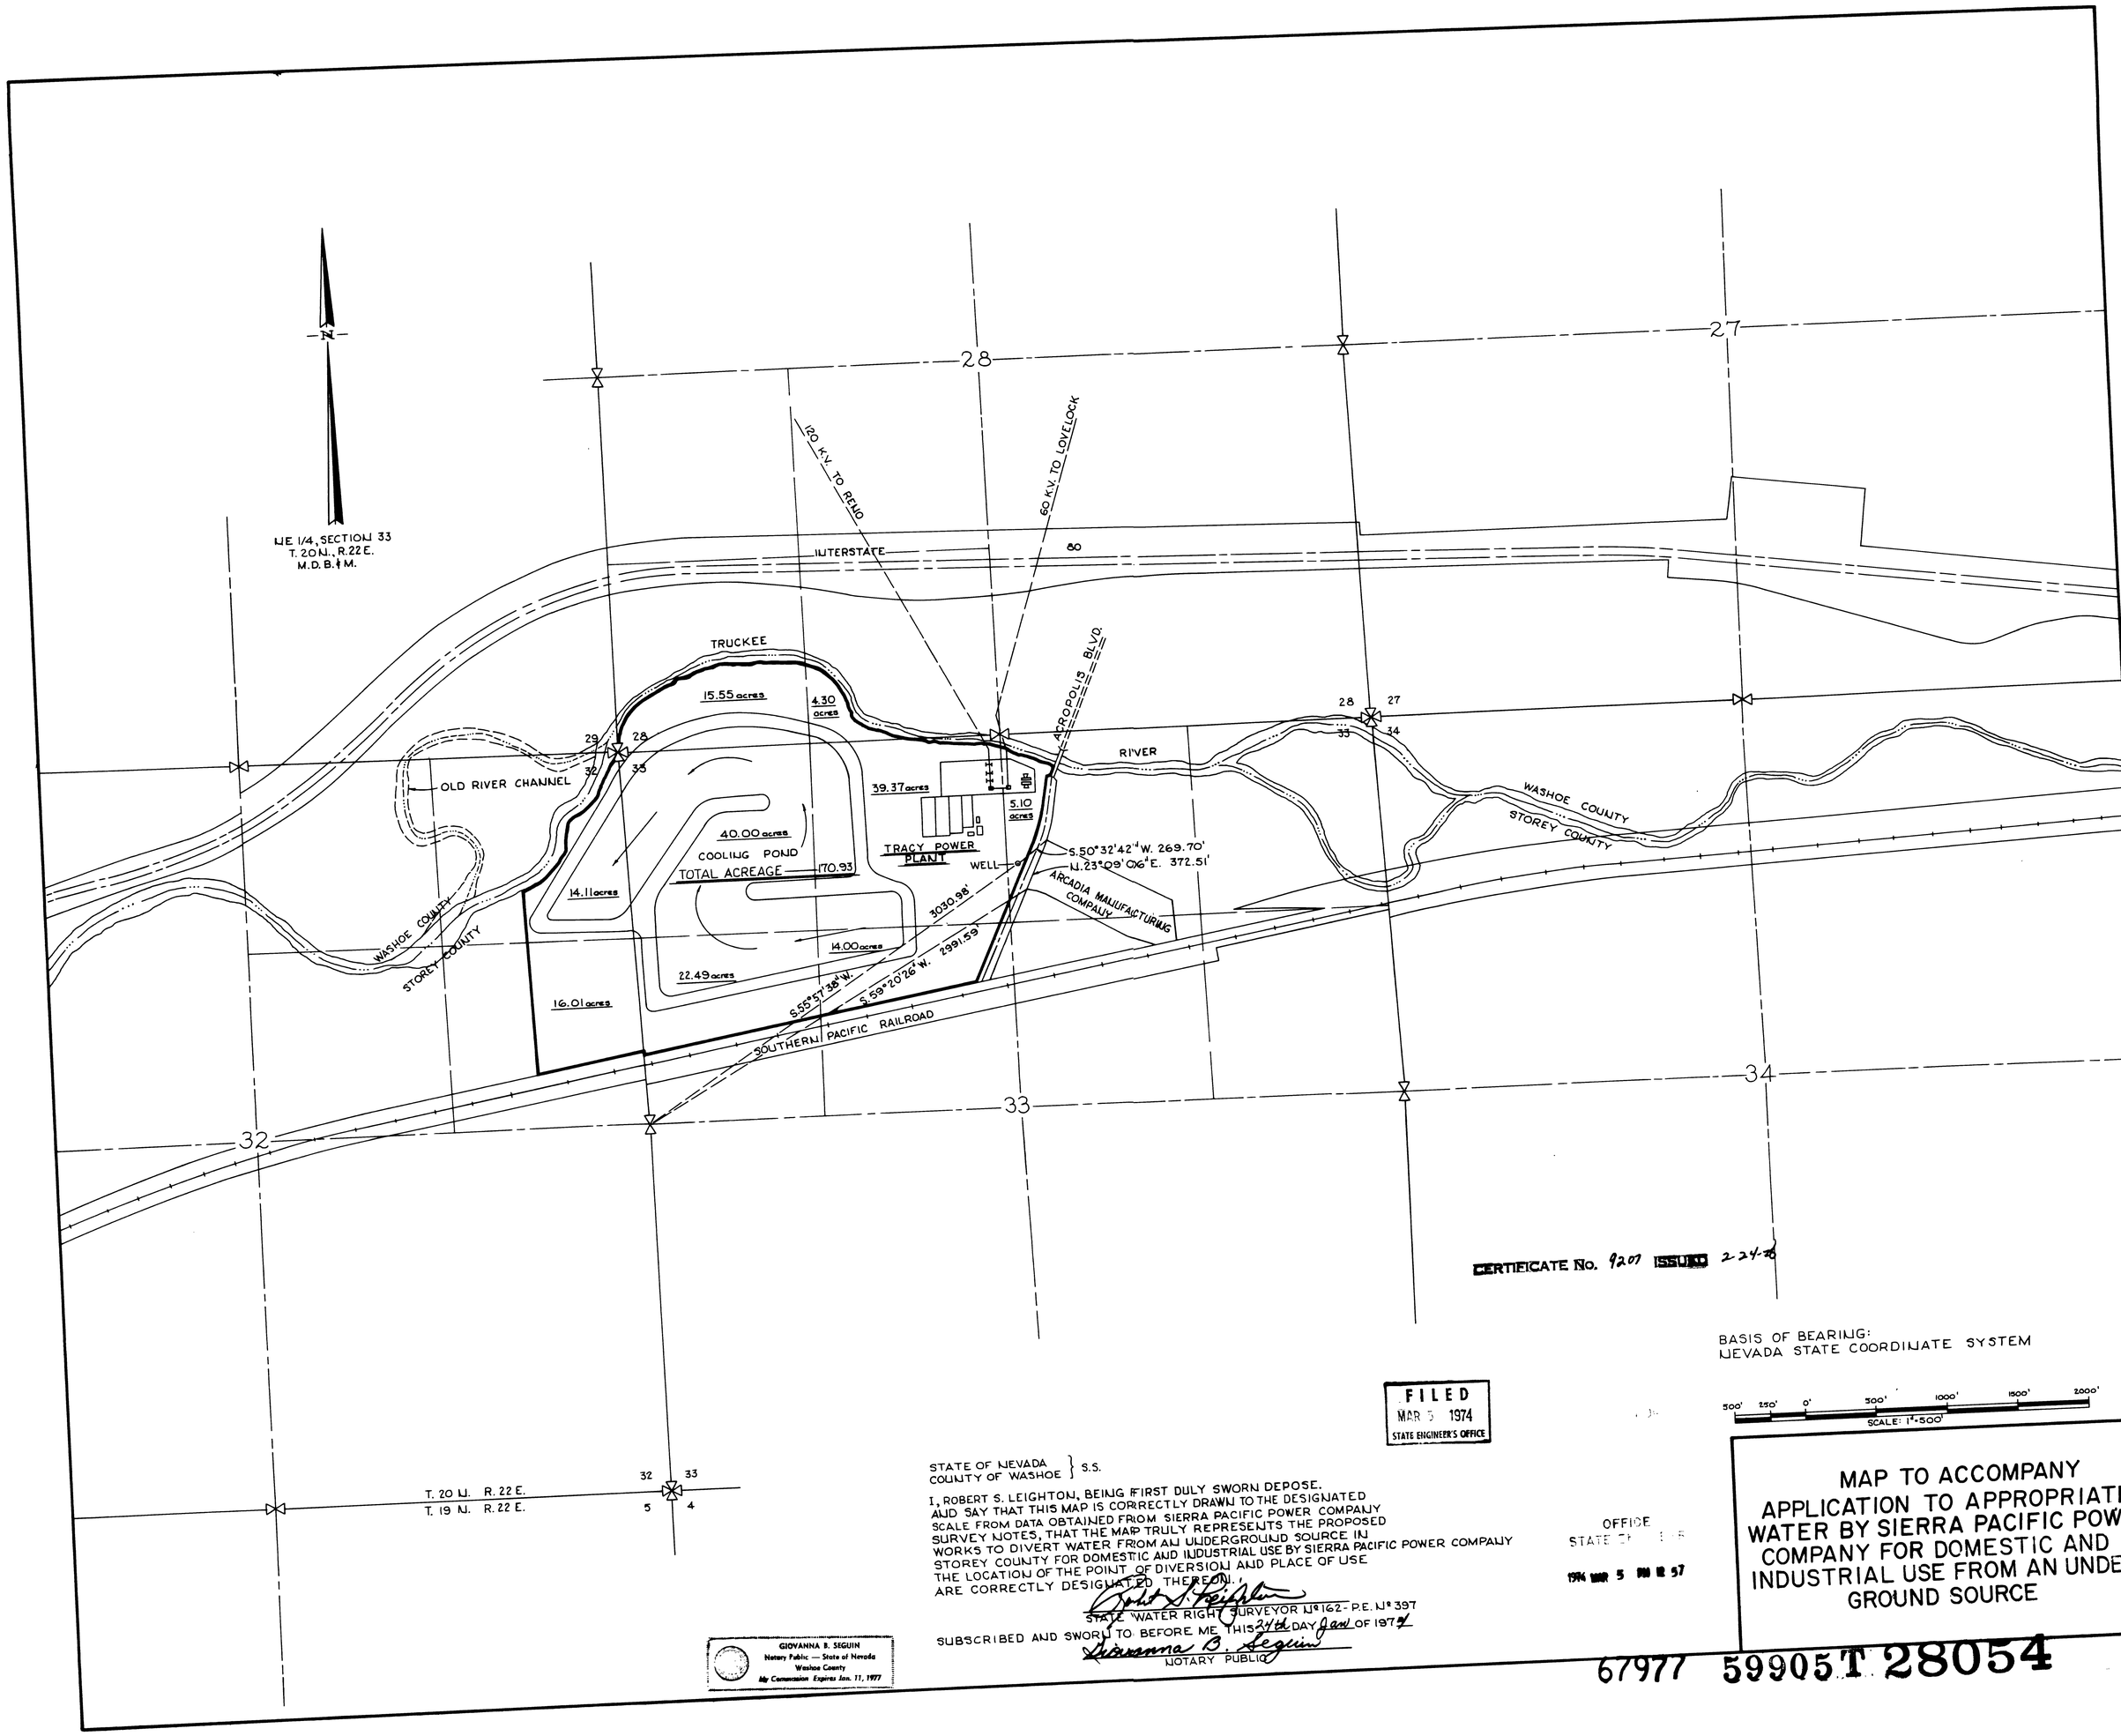

CERTIFICATE No. 9207 ISSUED 2-24-76

BASIS OF BEARING:
NEVADA STATE COORDINATE SYSTEM

500' 250' 0' 500' 1000' 1500' 2000'
SCALE: 1"=500'

FILED
MAR 5 1974
STATE ENGINEER'S OFFICE

STATE OF NEVADA
COUNTY OF WASHOE } S.S.

I, ROBERT S. LEIGHTON, BEING FIRST DULY SWORN DEPOSE. AND SAY THAT THIS MAP IS CORRECTLY DRAWN TO THE DESIGNATED SCALE FROM DATA OBTAINED FROM SIERRA PACIFIC POWER COMPANY SURVEY NOTES, THAT THE MAP TRULY REPRESENTS THE PROPOSED WORKS TO DIVERT WATER FROM AN UNDERGROUND SOURCE IN STOREY COUNTY FOR DOMESTIC AND INDUSTRIAL USE BY SIERRA PACIFIC POWER COMPANY THE LOCATION OF THE POINT OF DIVERSION AND PLACE OF USE ARE CORRECTLY DESIGNATED THEREON.

Robert S. Leighton
STATE WATER RIGHT SURVEYOR No. 162 - P.E. No. 397

SUBSCRIBED AND SWORN TO BEFORE ME THIS 24th DAY Jan OF 1974

Giovanna B. Seguin
NOTARY PUBLIC

GIOVANNA B. SEGUIN
Notary Public — State of Nevada
Washoe County
My Commission Expires Jan. 11, 1977

OFFICE
STATE ENGINEER
1974 MAR 5 PM 12 57

MAP TO ACCOMPANY
APPLICATION TO APPROPRIATE
WATER BY SIERRA PACIFIC POWER
COMPANY FOR DOMESTIC AND
INDUSTRIAL USE FROM AN UNDERGROUND SOURCE

67977 59905 T 28054