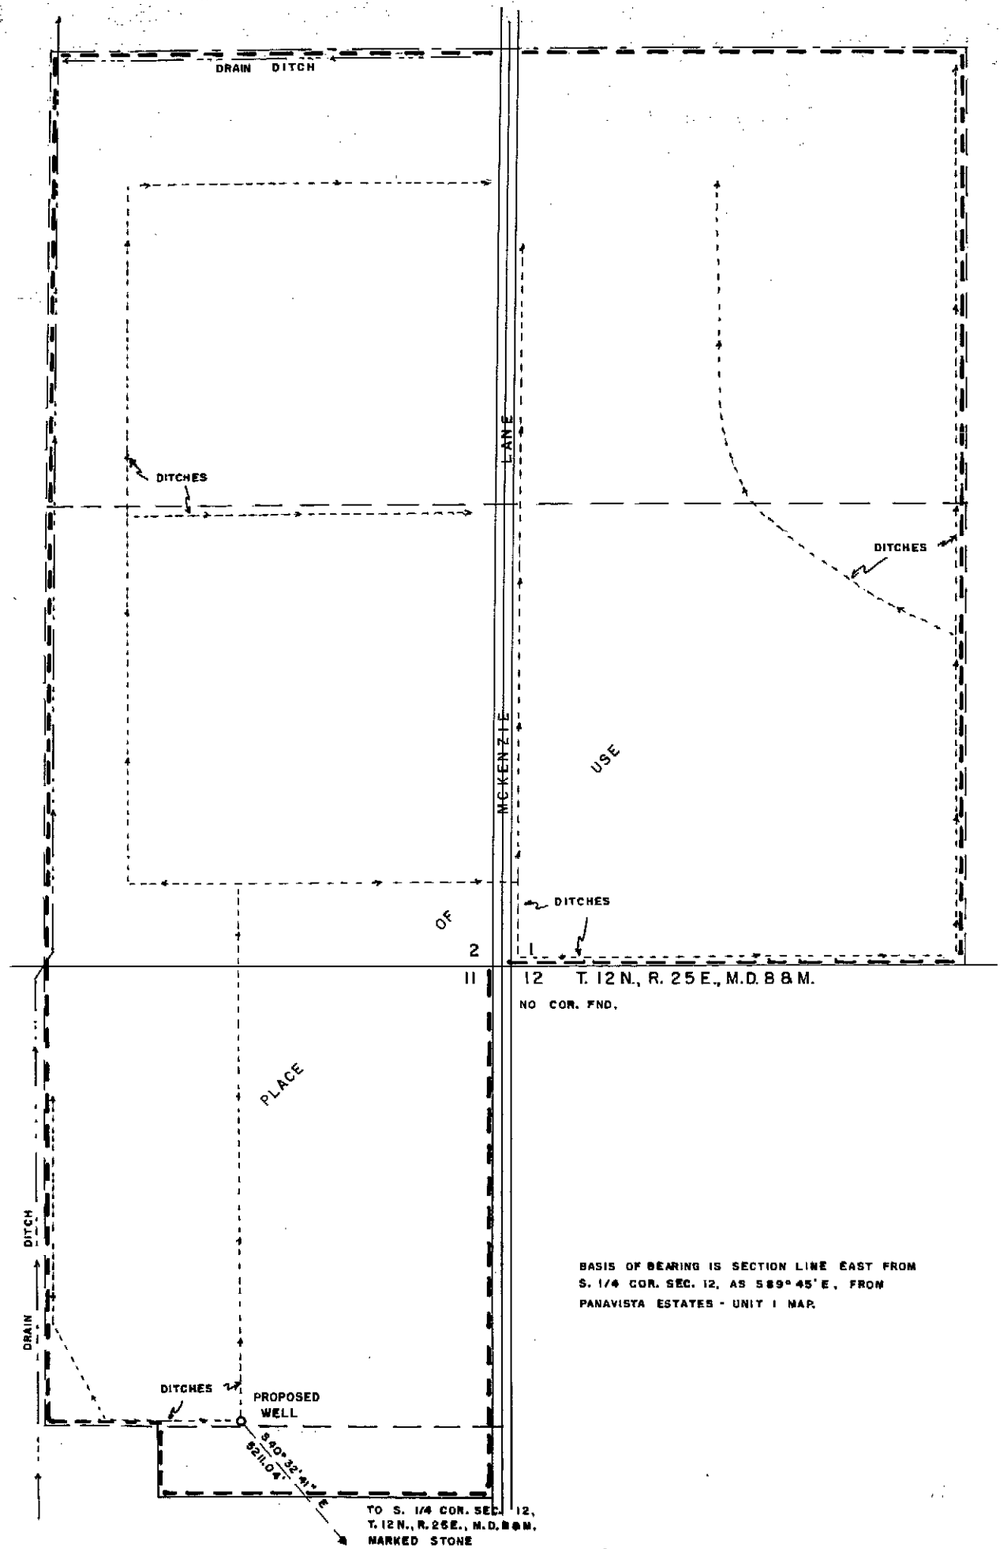

BASIS OF BEARING IS SECTION LINE EAST FROM S. 1/4 COR. SEC. 12, AS S89°45'E, FROM PANAVISTA ESTATES - UNIT 1 MAP.

STATE of NEVADA }
CARSON CITY } s.s.

I, Walter G. Reid, being first duly sworn, depose and say that this map, consisting of one sheet, has been correctly drawn to the designated scale from field notes of a survey made by me on the 25th day of January, 1974; that it truly and correctly represents the proposed location and extent of the works used to divert water from an underground source in Lyon County, by Gene Menesini for irrigation and domestic purposes. That the proposed point of diversion, the approximate location and size of the diverting channel, all reservoirs or basins, the locations and names of all other works which will cross or connect with the proposed works, and the boundary of all lands, showing by 40-acre subdivisions the areas to be irrigated, are fully and correctly designated thereon.

Walter G. Reid
State Water Right Surveyor

Subscribed and sworn to before me this 5th day of Feb., 1974.

Jean Williams

SCALE - 1" = 200'

0 50 100 200 400 600 800 1000

FILED
FEB 5 1974
STATE ENGINEER'S OFFICE

MAP
TO ACCOMPANY APPLICATION
TO APPROPRIATE WATER FOR
IRRIGATION & DOMESTIC BY
GENE MENESINI
FROM UNDERGROUND SOURCE

28067