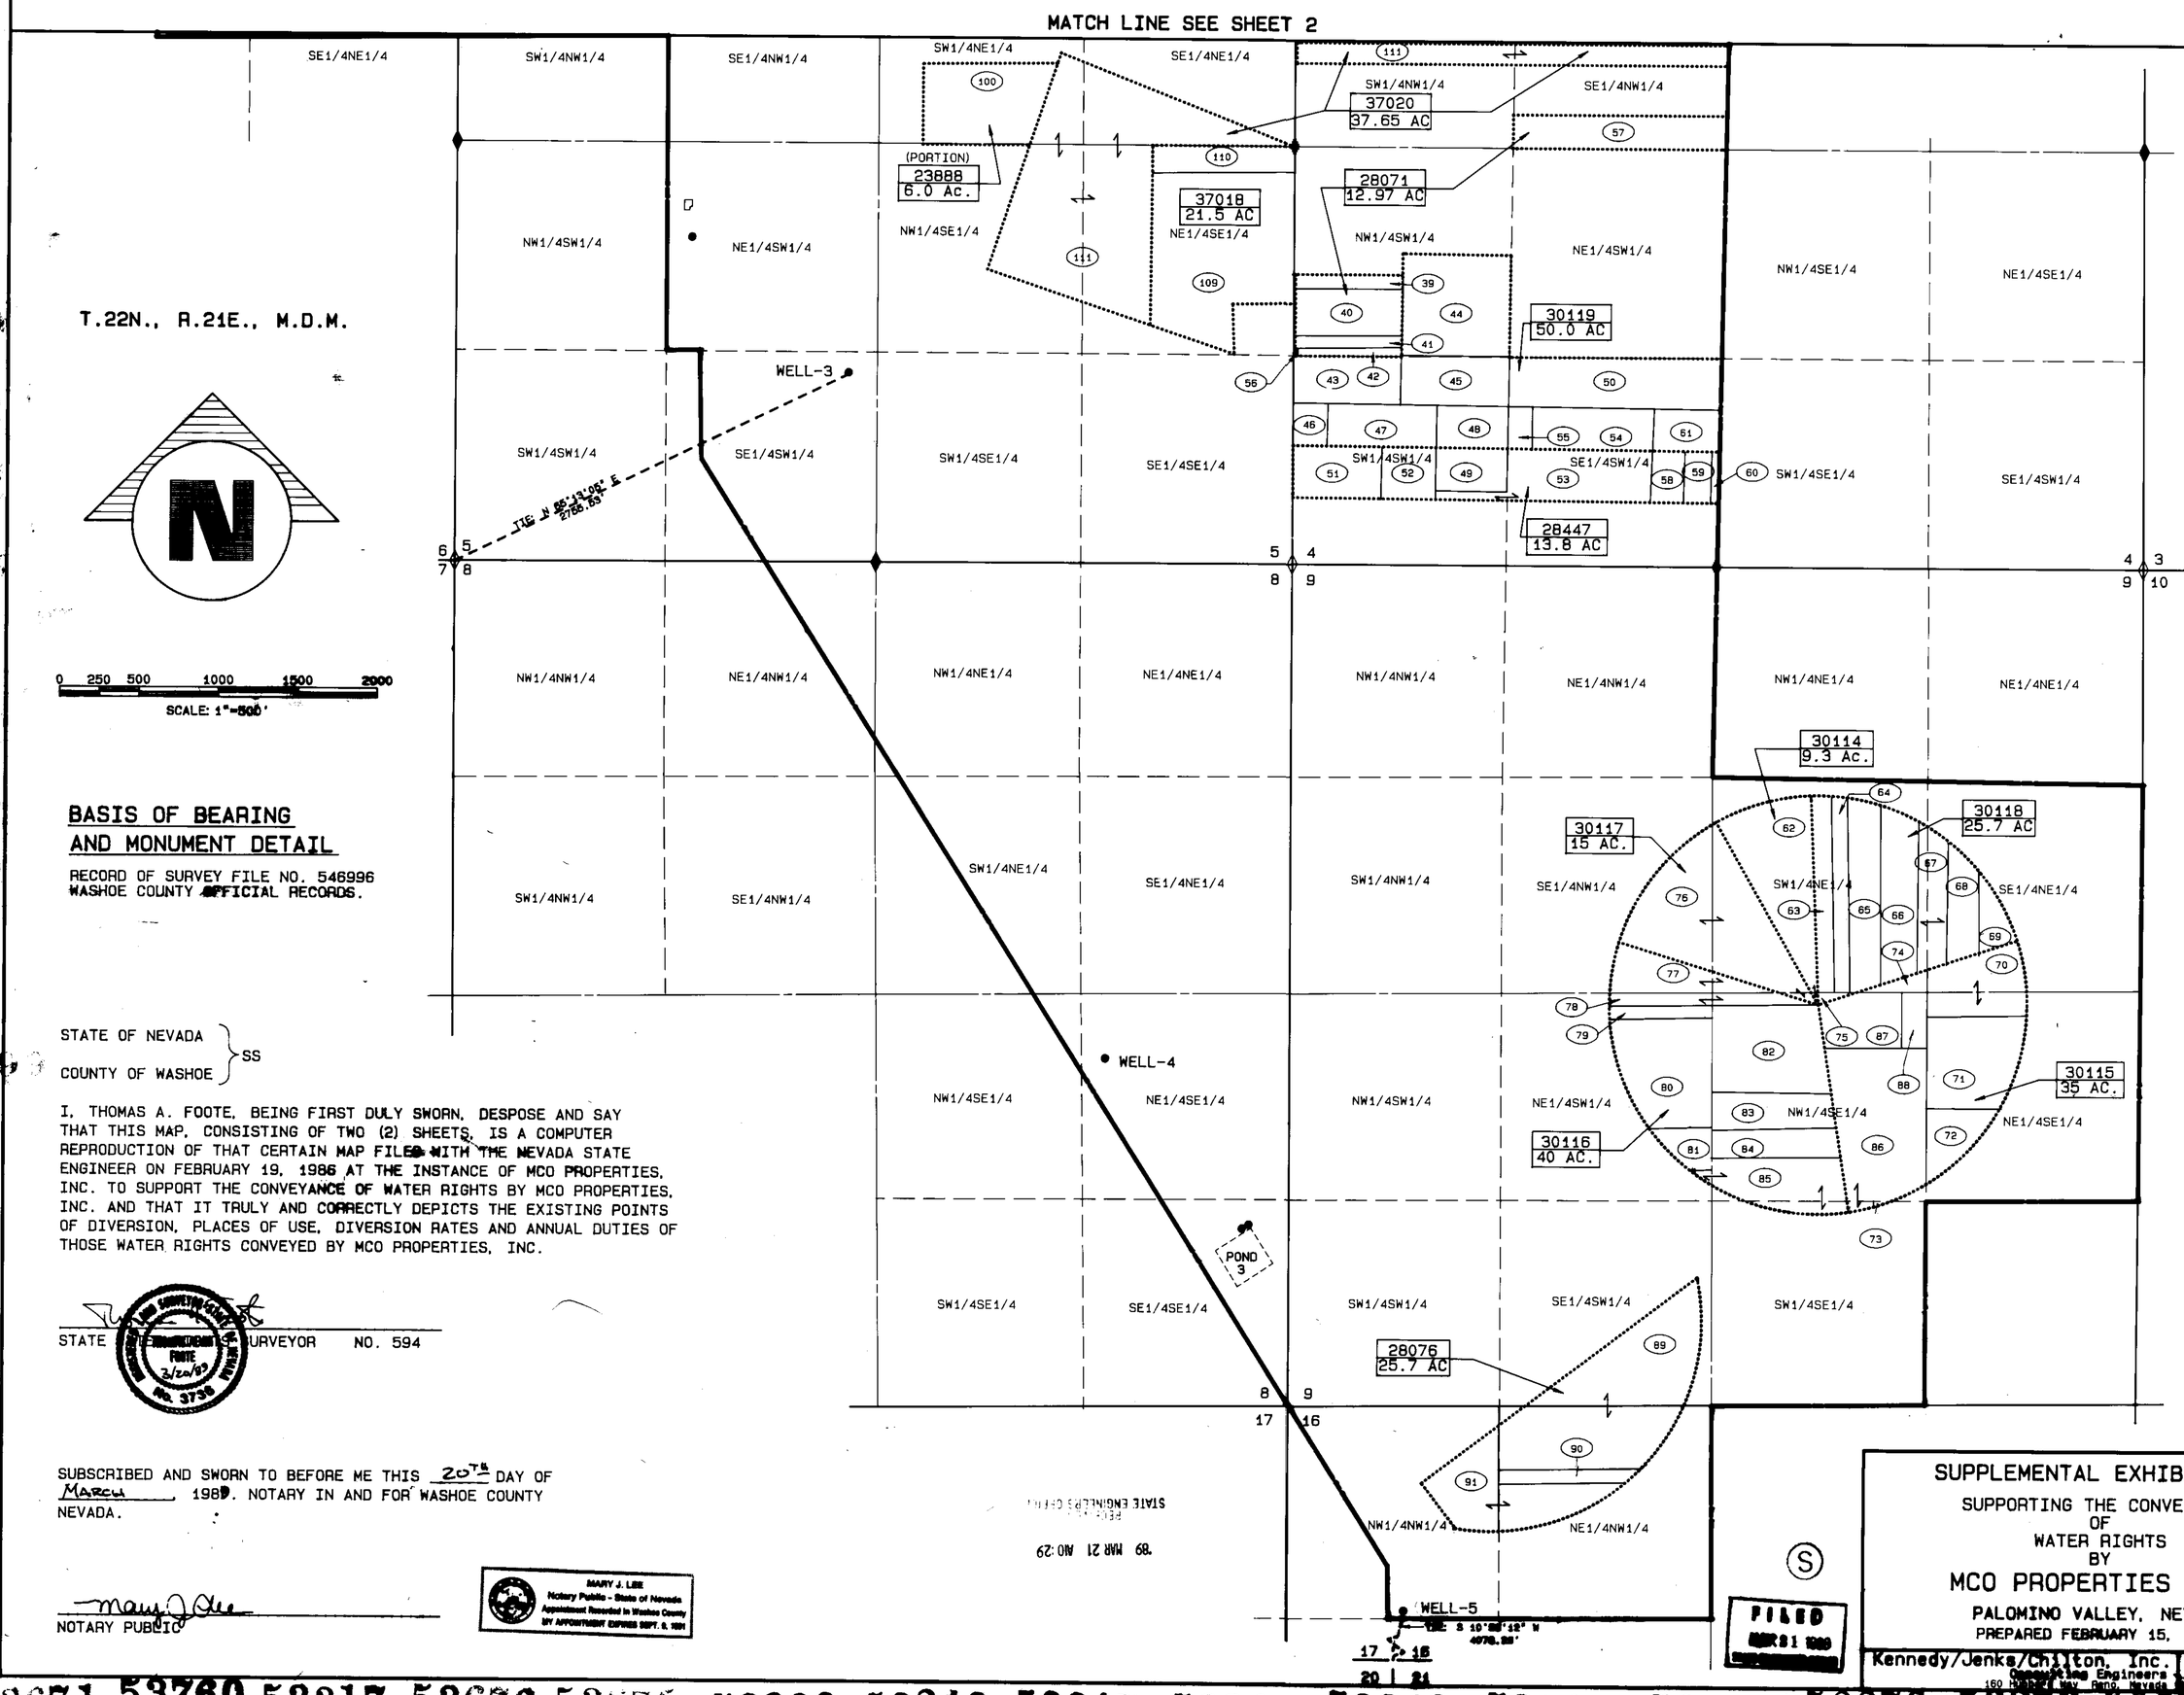

BASIS OF BEARING AND MONUMENT DETAIL

RECORD OF SURVEY FILE NO. 546996
WASHOE COUNTY OFFICIAL RECORDS.

STATE OF NEVADA }
COUNTY OF WASHOE } SS

I, THOMAS A. FOOTE, BEING FIRST DULY SWORN, DESPOSE AND SAY THAT THIS MAP, CONSISTING OF TWO (2) SHEETS, IS A COMPUTER REPRODUCTION OF THAT CERTAIN MAP FILED WITH THE NEVADA STATE ENGINEER ON FEBRUARY 19, 1986 AT THE INSTANCE OF MCO PROPERTIES, INC. TO SUPPORT THE CONVEYANCE OF WATER RIGHTS BY MCO PROPERTIES, INC. AND THAT IT TRULY AND CORRECTLY DEPICTS THE EXISTING POINTS OF DIVERSION, PLACES OF USE, DIVERSION RATES AND ANNUAL DUTIES OF THOSE WATER RIGHTS CONVEYED BY MCO PROPERTIES, INC.

STATE [illegible] SURVEYOR NO. 594

SUBSCRIBED AND SWORN TO BEFORE ME THIS 20th DAY OF March, 1989. NOTARY IN AND FOR WASHOE COUNTY NEVADA.

NOTARY PUBLIC

MARY J. LEE
Notary Public - State of Nevada
Appointment Recorded in Washoe County
MY APPOINTMENT EXPIRES SEPT. 6, 1991

'89 MAR 21 AM 10:29
STATE ENGINEER'S OFFICE

FILED
MAR 21 1989

SUPPLEMENTAL EXHIBIT MAP

SUPPORTING THE CONVEYANCE OF WATER RIGHTS BY

MCO PROPERTIES INC.

PALOMINO VALLEY, NEVADA
PREPARED FEBRUARY 15, 1986

Kennedy/Jenks/Chilton, Inc.
Consulting Engineers
160 Hubbard Way Reno, Nevada
8412-00013

57202 57444 57445 57446 57447 57526 57663 57664 57983 58057 58566 60498T THRU 60509T 62164T 62165T

56963
56928
56284
55975
55974
55973
55659
55658
55657
55656
55483
55326
55119
55118
54616
54615
54538
54537
54536
54412
54470
54466
54465
54464
54463
54462
54461
54460
54411
54413
54199
54265
54169
54168
54167
54166
54165
54164
53864
53694
53678
53677
53674
53673

62771 62772
63072

69579T
69580
69581T
69582
69583T
69584
69585T
69586

PARCEL NO.	PORTION OF PERMIT	CERT.	CFS	ACRE FEET	EXISTING PLACE OF USE SEC	TWP	R.	1/4	1/4	ACRES	EXISTING POINT OF DIVERSION
1	30108	10578	0.10080	16.00	6	22	21	NW	NE	4.00	WELL-1
2	30109	10579	0.16000	16.00	32	23	21	SW	SW	4.00	WELL-1
3	30109	10579	0.20000	20.00	32	23	21	SW	SW	5.00	WELL-1
4	30109	10579	0.20000	20.00	32	23	21	SW	SW	5.00	WELL-1
5	30109	10579	0.12000	12.00	32	23	21	SW	SW	3.00	WELL-1
6	30109	10579	0.00200	0.20	32	23	21	SW	SW	0.05	WELL-1
	30109	10579	0.07800	7.80	5	22	21	NW	NW	1.95	WELL-1
6	TOTAL		0.08000	8.00						2.00	WELL-1
7	30109	10579	0.20000	20.00	5	22	21	NW	NW	5.00	WELL-1
8	30109	10579	0.04240	4.24	5	22	21	NW	NW	1.06	WELL-1
	30109	10579	0.03760	3.76	5	22	21	NE	NW	0.94	WELL-1
8	TOTAL		0.08000	8.00						2.00	WELL-1
9	30109	10579	0.08000	8.00	32	23	21	SE	SW	2.00	WELL-1
10	30109	10579	0.13600	13.60	32	23	21	SE	SW	3.40	WELL-1
	30109	10579	0.10400	10.40	5	22	21	NE	NW	2.60	WELL-1
10	TOTAL		0.24000	24.00						6.00	WELL-1
11	30110	10580	0.08000	8.00	5	22	21	NE	NW	2.00	WELL-1
12	30110	10580	0.19960	19.96	5	22	21	NE	NW	4.89	WELL-1
	30110	10580	0.00040	0.04	5	22	21	SE	NW	0.01	WELL-1
12	TOTAL		0.20000	20.00						5.00	WELL-1
13	30110	10580	0.40000	40.00	5	22	21	NW	NW	10.00	WELL-1
14	30110	10580	0.20000	20.00	5	22	21	NW	NW	5.00	WELL-1
15	30110	10580	0.08000	8.00	5	22	21	NW	NW	2.00	WELL-1
16	30110	10580	0.08000	8.00	5	22	21	NW	NW	2.00	WELL-1
17	30110	10580	0.12000	12.00	5	22	21	NW	NW	3.00	WELL-1
18	30110	10580	0.06900	6.90	5	22	21	NW	NW	1.70	WELL-1
	30110	10580	0.01120	1.12	5	22	21	SW	NW	0.28	WELL-1
	30110	10580	0.00080	0.08	5	22	21	SE	NW	0.02	WELL-1
18	TOTAL		0.08000	8.00						2.00	WELL-1
19	30110	10580	0.08000	8.00	5	22	21	SW	NW	2.00	WELL-1
20	30110	10580	0.12800	12.80	5	22	21	SW	NW	3.20	WELL-1
21	28444	8632	0.02101	15.20	5	22	21	NW	NE	3.80	WELL-1
22	28444	8632	0.01106	8.00	5	22	21	NE	NE	2.00	WELL-1
23	28444	8632	0.00553	4.00	5	22	21	NE	NE	1.00	WELL-1
24	28444	8632	0.01106	8.00	5	22	21	NE	NE	2.00	WELL-1
25	28444	8632	0.00553	4.00	5	22	21	NE	NE	1.00	WELL-1
26	28444	8632	0.01106	8.00	5	22	21	NE	NE	2.00	WELL-1
27	28444	8632	0.00553	4.00	5	22	21	NE	NE	1.00	WELL-1
28	28444	8632	0.02211	16.00	5	22	21	NW	NE	4.00	WELL-1
29	28444	8632	0.02764	20.00	5	22	21	NW	NE	5.00	WELL-1
30	28444	8632	0.05348	38.68	5	22	21	NW	NE	9.67	WELL-1
	28444	8632	0.00182	1.32	5	22	21	NE	NE	0.33	WELL-1
30	TOTAL		0.05528	40.00						10.00	WELL-1
31	28444	8632	0.01106	8.00	5	22	21	NW	NE	2.00	WELL-1
32	28444	8632	0.01660	12.00	5	22	21	NW	NE	3.00	WELL-1
33	28444	8632	0.01382	10.00	5	22	21	NW	NE	2.50	WELL-1
34	28444	8632	0.01660	12.00	5	22	21	NW	NE	3.00	WELL-1
35	28444	8632	0.00211	16.00	5	22	21	NW	NE	4.00	WELL-1
36	28444	8632	0.00553	4.00	5	22	21	NW	NE	1.00	WELL-1
37	28444	8632	0.00553	4.00	5	22	21	NW	NE	1.00	WELL-1
38	28444	8632	0.00569	4.12	5	22	21	NW	NE	1.03	WELL-1
39	28071	8628	0.02772	3.88	4	22	21	NW	SW	0.97	WELL-2
40	28071	8628	0.14291	20.00	4	22	21	NW	SW	5.00	WELL-2
41	28071	8628	0.02858	4.00	4	22	21	NW	SW	1.00	WELL-2
42	28071	8628	0.02858	4.00	4	22	21	NW	SW	1.00	WELL-2
43	30119	10589	0.11110	20.00	4	22	21	SW	SW	5.00	WELL-2
44	30119	10589	0.22220	40.00	4	22	21	NW	SW	10.00	WELL-2
45	30119	10589	0.11110	20.00	4	22	21	SW	SW	5.00	WELL-2
46	30119	10589	0.03333	6.00	4	22	21	SW	SW	1.50	WELL-2
47	30119	10589	0.11110	20.00	4	22	21	SW	SW	5.00	WELL-2
48	30119	10589	0.07777	14.00	4	22	21	SW	SW	3.50	WELL-2
49	28447	8634	0.05000	6.00	4	22	21	SW	SW	1.50	WELL-2
50	30119	10589	0.22220	40.00	4	22	21	SE	SW	10.00	WELL-2
51	28447	8634	0.12000	12.00	4	22	21	SW	SW	3.00	WELL-2
52	28447	8634	0.08000	8.00	4	22	21	SW	SW	2.00	WELL-2
53	28447	8634	0.01600	1.60	4	22	21	SW	SW	0.40	WELL-2
	28447	8634	0.18400	18.40	4	22	21	SE	SW	4.60	WELL-2
53	TOTAL		0.20000	20.00						5.00	WELL-2
54	30119	10589	0.13332	24.00	4	22	21	SE	SW	6.00	WELL-2
55	30119	10589	0.02222	4.00	4	22	21	SE	SW	1.00	WELL-2
56	28071	8628	0.00029	0.04	4	22	21	NW	SW	0.01	WELL-2
57	28071	8628	0.14267	19.96	4	22	21	SE	NW	4.99	WELL-2
58	28447	8634	0.04000	4.00	4	22	21	SE	SW	1.00	WELL-2
59	28447	8634	0.04000	4.00	4	22	21	SE	SW	1.00	WELL-2
60	28447	8634	0.01200	1.20	4	22	21	SE	SW	0.30	WELL-2
61	30118	10588	0.00666	12.00	4	22	21	SE	SW	3.00	WELL-2
62	30114	10584	0.51968	36.40	9	22	21	SW	NE	9.10	WELL-5
	30114	10584	0.01142	0.80	9	22	21	NW	SE	0.20	WELL-5
62	TOTAL		0.53100	37.20						9.30	WELL-5
63	30118	10588	0.01879	13.60	9	22	21	SW	NE	3.40	WELL-5
64	30118	10588	0.01105	8.00	9	22	21	SW	NE	2.00	WELL-5
65	30118	10588	0.02763	20.00	9	22	21	SW	NE	5.00	WELL-5
66	30118	10588	0.03868	28.00	9	22	21	SW	NE	7.00	WELL-5
67	30118	10588	0.00669	4.84	9	22	21	SE	NW	1.21	WELL-5
	30118	10588	0.00990	7.16	9	22	21	SE	NE	1.79	WELL-5
67	TOTAL		0.01658	12.00						3.00	WELL-5
68	30118	10588	0.01658	12.00	9	22	21	SE	NE	3.00	WELL-5
69	30118	10588	0.01116	8.08	9	22	21	SE	NE	2.02	WELL-5
70	30115	10585	0.01664	12.00	9	22	21	SE	NE	3.00	WELL-5
	30115	10585	0.01103	8.00	9	22	21	NE	SE	2.00	WELL-5
70	TOTAL		0.02767	20.00						5.00	WELL-5
71	30115	10585	0.04400	31.92	9	22	21	NE	SE	7.98	WELL-5
72	30115	10585	0.01759	12.76	9	22	21	NE	SE	3.19	WELL-5
73	30115	10585	0.00022	0.16	9	22	21	SW	SE	0.04	WELL-5
74	30115	10585	0.00270	1.96	9	22	21	SW	SE	0.49	WELL-5
75	30118	10588	0.00155	1.12	9	22	21	NW	SE	0.28	WELL-5
76	30117	10587	0.19733	32.00	9	22	21	SE	NW	8.00	WELL-5
	30117	10587	0.16403	26.60	9	22	21	SW	NE	6.65	WELL-5
	30117	10587	0.00863	1.40	9	22	21	NE	SE	0.35	WELL-5
76	TOTAL		0.37000	60.00						15.00	WELL-5
77	30116	10586	0.06566	11.80	9	22	21	SE	NW	2.95	WELL-5
	30116	10586	0.00756	1.36	9	22	21	SW	NE	0.34	WELL-5
77	TOTAL		0.07312	13.16						3.29	WELL-5
78	30116	10586	0.01911	3.44	9	22	21	NE	SW	0.86	WELL-5
	30116	10586	0.01889	3.40	9	22	21	NW	SE	0.85	WELL-5
78	TOTAL		0.03800	6.84						1.71	WELL-5
79	30116	10586	0.02223	4.00	9	22	21	NE	SW	1.00	WELL-5
80	30116	10586	0.22223	40.00	9	22	21	NE	SW	10.00	WELL-5
81	30116	10586	0.04445	8.00	9	22	21	NE	SW	2.00	WELL-5
82	30116	10586	0.20003	36.00	9	22	21	NW	SE	9.00	WELL-5
83	30116	10586	0.08890	16.00	9	22	21	NW	SE	4.00	WELL-5
84	30116	10586	0.04445	8.00	9	22	21	NW	SE	2.00	WELL-5
85	30116	10586	0.00600	1.08	9	22	21	NE	SW	0.27	WELL-5
	30116	10586	0.12224	22.00	9	22	21	NW	SE	5.50	WELL-5
	30116	10586	0.02734	4.92	9	22	21	SW	SE	1.23	WELL-5
85	TOTAL		0.15558	28.00						7.00	WELL-5
86	30115	10585	0.08942	50.36	9	22	21	NW	SE	12.59	WELL-5
	30115	10585	0.00226	1.64	9	22	21	SW	SE	0.41	WELL-5
86	TOTAL		0.09168	52.00						13.00	WELL-5
87	30115	10585	0.02206	16.00	9	22	21	NW	SE	4.00	WELL-5
88	30115	10585	0.00717	5.20	9	22	21	NW	SE	1.30	WELL-5
89	29076	8518	0.52587	36.80	9	22	21	SE	SW	9.20	WELL-5
	29076	8518	0.42870	30.00	16	22	21	NE	NW	7.50	WELL-5
89	TOTAL		0.95456	66.80						16.70	WELL-5
90	29076	8518	0.05716	4.00	16	22	21	NE	NW	1.00	WELL-5
91	29076	8518	0.09717	6.80	16	22	21	NE	NW	1.70	WELL-5
	29076	8518	0.36011	25.20	16	22	21	NW	NW	6.30	WELL-5
91	TOTAL		0.45728	32.00						8.00	WELL-5
100	23868	8263	0.09156	24.00	5	22	21	SW	NE	6.00	WELL-3
101	30111	10581	0.08800	29.56	5	22	21	NW	NW	7.39	WELL-1
	30112	10582	0.05555								WELL-1
	30111	10581	0.05786	19.24	6	22	21	NE	NE	4.81	WELL-1
	30112	10582	0.03617								WELL-1
	30111	10581	0.00084	0.28	6	22	21	SE	NE	0.07	WELL-1
	30112	10582	0.00053								WELL-1
101	TOTAL		0.23986	49.08						12.27	WELL-1
102	30111	10581	0.02406	8.00	6	22	21	SE	NE	2.00	WELL-1
	30112	10582	0.01504								WELL-1
102	TOTAL		0.03910	8.00						2.00	WELL-1
103	30111	10581	0.08998	29.92	5	22	21	SW	NW	7.48	WELL-1
	30112	10582	0.05624								WELL-1
	30111	10581	0.05635	19.40	6	22	21	SE	NE	4.85	WELL-1
	30112	10582	0.03647								WELL-1
103	TOTAL		0.24104	49.32						12.33	WELL-1
104	30113	10583	0.00652	4.72	5	22	21	SE	NE	1.18	WELL-1
105	28444	8632	0.03588	25.96	5	22	21	NE	NE	6.49	WELL-1
106	28444	8632	0.11056	80.00	5	22	21	SW	NE	20.00	WELL-1
107	28444	8632	0.02874	20.80	5	22	21	SE	NE	5.20	WELL-1
	28444	8632	0.00156	1.12	5	22	21	NE	NE	0.28	WELL-1
107	TOTAL		0.03029	21.92						5.48	WELL-1
108	28444	8632	0.06578	47.60	5	22	21	SE	NW	11.90	WELL-1
	28444	8632	0.13101	94.80	5	22	21	NE	NW	23.70	WELL-1
	28444	8632	0.09674	70.00	32	23	21	SE	SW	17.50	WELL-1
	28444	8632	0.00488	3.50	32	23	21	NE	SW	0.90	WELL-1
	28444	8632	0.17965	130.00	32	23	21	SW	SE	32.50	WELL-1
	28444	8632	0.08734	63.20	32	23	21	SE	SE	15.80	WELL-1
108	TOTAL		0.56549	409.20						102.30	WELL-1
109	37018		0.08531	68.88	5	22	21	NE	SE	17.22	WELL-7
110	37018		0.02369	17.12	5	22	21	NE	SE	4.28	WELL-7
111	37020		0.05628	42.20	5	22	21	NE	SE	10.55	WELL-7
	37020		0.05452	39.48	5	22	21	NW	SE	9.87	WELL-7
	37020		0.01667	12.00	5	22	21	SW	NE	3.00	WELL-7
	37020		0.03331	24.12	5	22	21	SE	NE	6.03	WELL-7
	37020		0.02265	16.40	4	22	21	SW	NW	4.10	WELL-7
	37020		0.02265	16.40	4	22	21	SE	NE	4.10	WELL-7
111	TOTAL		0.20799	150.60						37.65	WELL-7

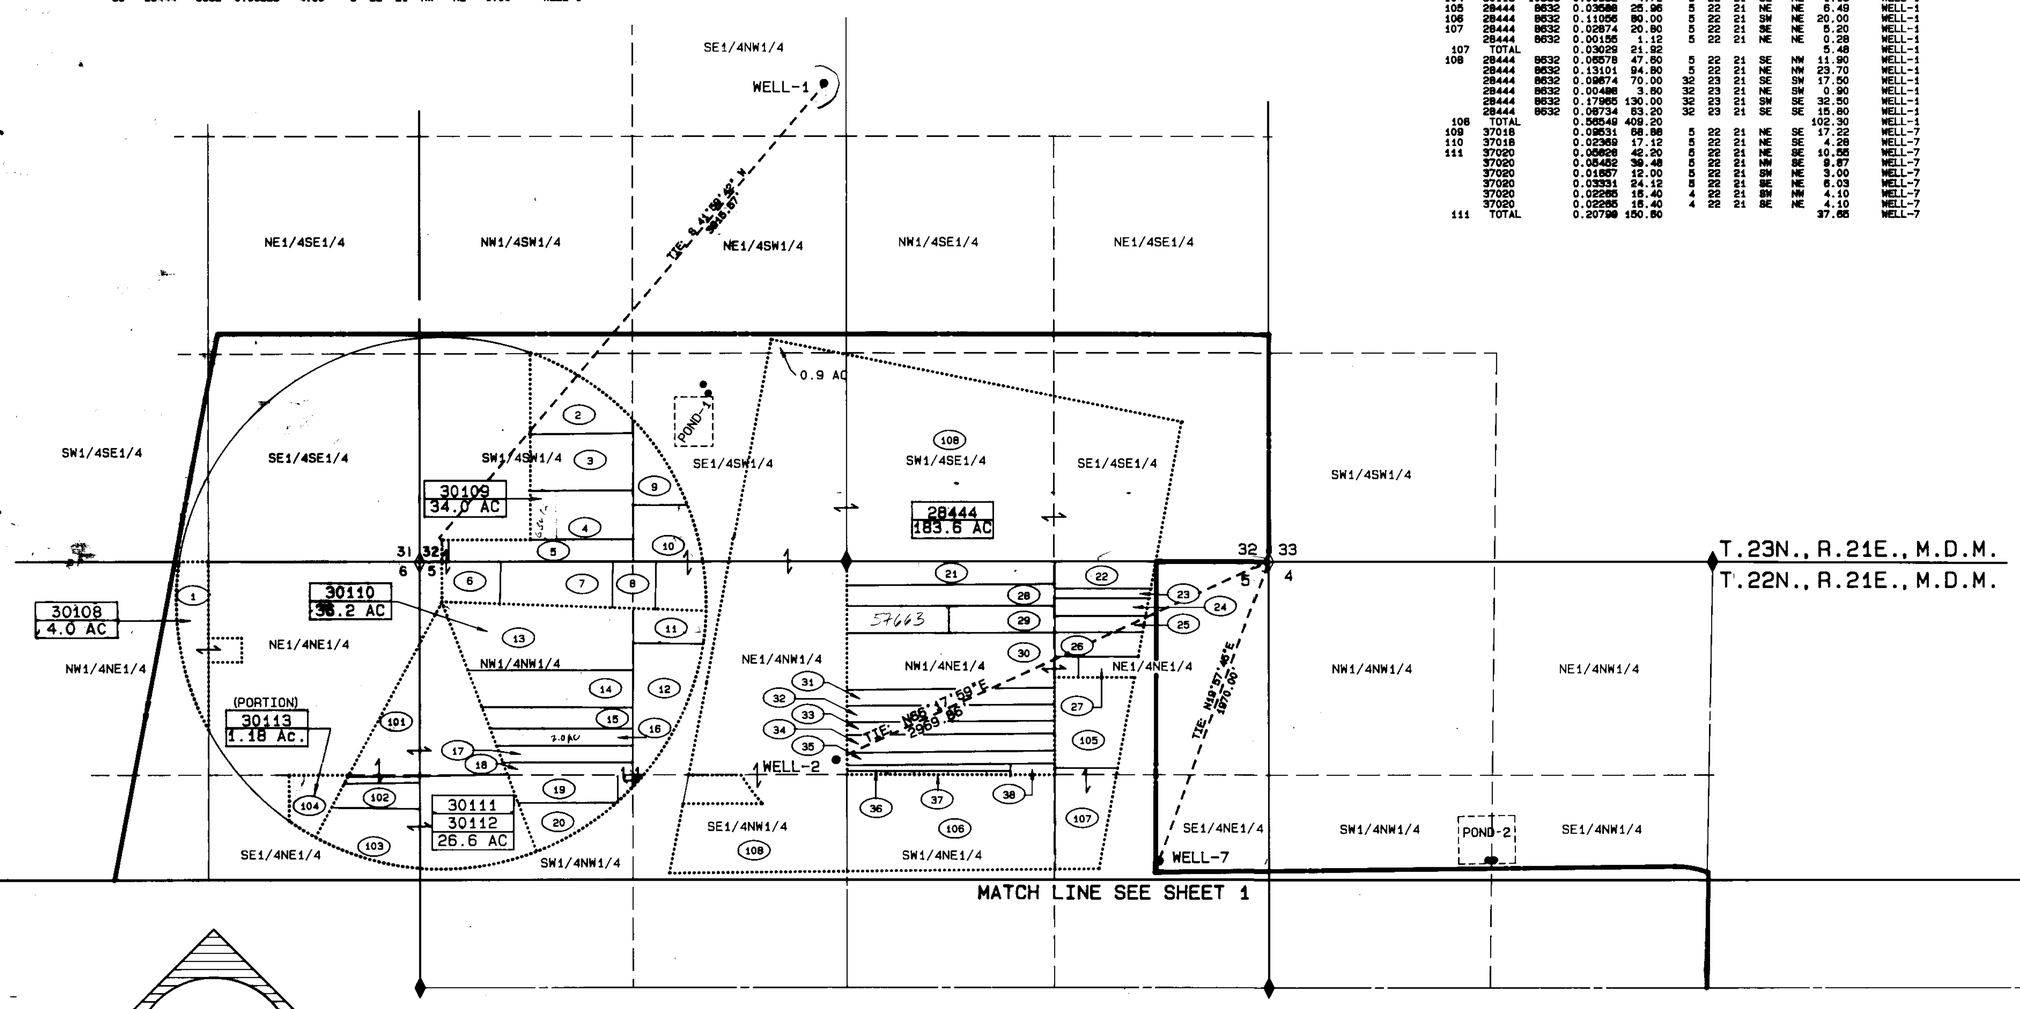

57663

SUPPLEMENTAL EXHIBIT MAP
SUPPORTING THE CONVEYANCE
OF
WATER RIGHTS
BY
MCO PROPERTIES INC.
PALOMINO VALLEY, NEVADA
PREPARED FEBRUARY 15, 1986

Kennedy/Jenks/Chilton, Inc.
Consulting Engineers
150 Hubbard Way Reno, Nevada

53672 53671 53760 53317 53676 53675 53263 53242 53347 53346 53343 53344 53279 53278 53277