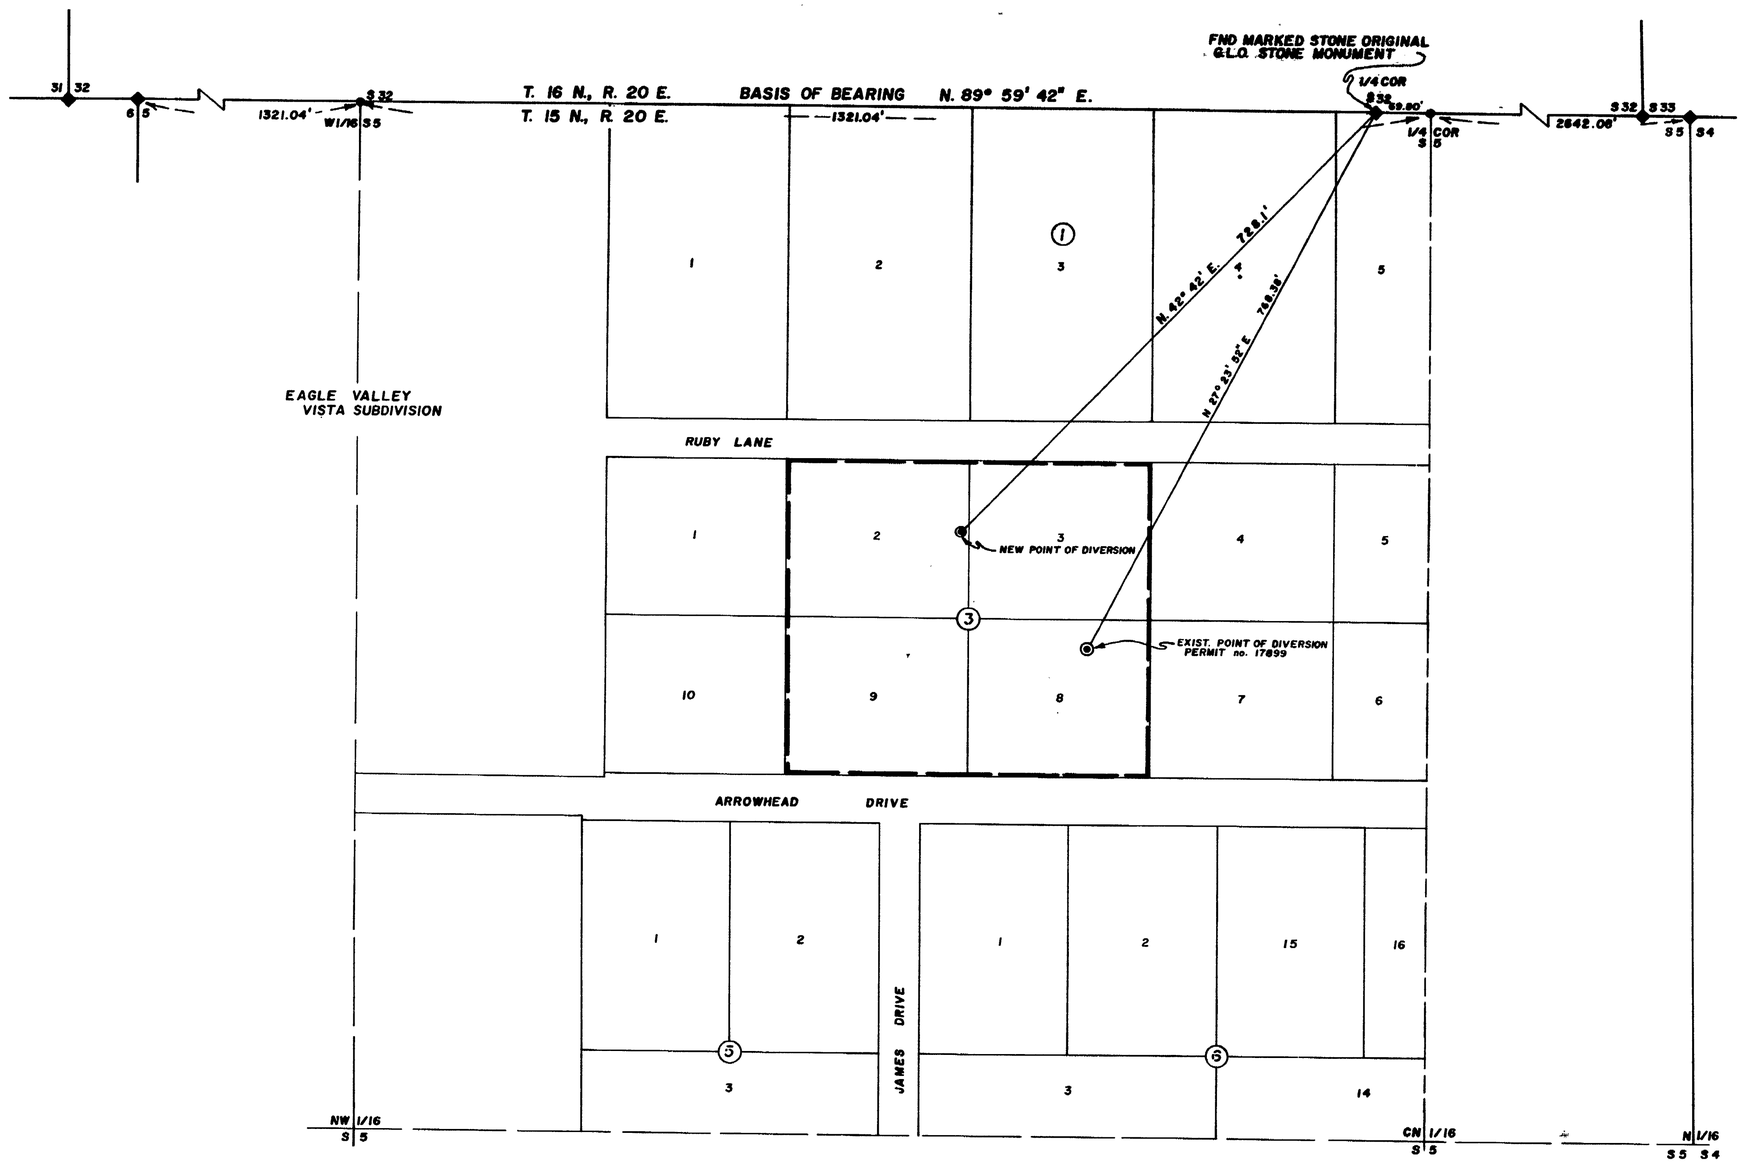

STATE OF NEVADA }
COUNTY OF DOUGLAS } S.S.

I, B. J. VASEY, BEING FIRST DULY SWORN, DEPOSE AND SAY THAT THIS MAP HAS BEEN CORRECTLY DRAWN TO THE DESIGNATED SCALE FROM FIELD NOTES OF A SURVEY MADE BY ME ON 4th. DAY OF FEBRUARY, 1974, THAT IT TRULY AND CORRECTLY REPRESENTS THE LOCATION AND EXTENT OF THE WORKS TO BE USED TO DIVERT WATER FROM AN UNDERGROUND SOURCE IN CARSON CITY BY GEORGE ZAPPETTINI FOR IRRIGATION AND DOMESTIC PURPOSES UNDER PERMIT no. 17899. THAT THE POINT OF DIVERSION, THE LOCATION OF THE DIVERTING DEVICE, THE LOCATION AND EXTENT OF LANDS OWNED OR CONTROLLED BY THE APPLICANT UPON WHICH WATER APPLIED FOR UNDER PERMIT no. 17899 IS TO BE USED, TOGETHER WITH THE AREA AND KIND OF CULTURE IN EACH 40-ACRE SUBDIVISION, AND THE LOCATION AND NAMES OF ALL OTHER WORKS OR STREAMS WHICH ARE CROSSED BY OR CONNECTED WITH SAID WORKS ARE FULLY AND CORRECTLY DESIGNATED THEREON.

B J Vasey
STATE WATER RIGHT SURVEYOR no. 306

SUBSCRIBED AND SWORN TO BEFORE ME THIS 8th. DAY OF FEBRUARY, 1974

Marilyn Vasey
NOTARY PUBLIC IN AND FOR DOUGLAS COUNTY, NEVADA

MARILYN VASEY
NOTARY PUBLIC - STATE OF NEVADA
DOUGLAS COUNTY
My Commission Expires May 8, 1977

PORTION OF
NE 1/4 NW 1/4, SEC 5, T. 15 N., R. 20 E., M.D.B. & M.

SCALE 1" = 100'
100 0 100 200 300

FILED
FEB 8 1974
STATE ENGINEER'S OFFICE

ST. ... EP
1974 FEB 8 PM 4 59

VASEY — SCOTT ENGINEERING CO.
2989 HWY 50 EAST
CARSON CITY NEVADA 89701
702/883-1600

MAP
TO ACCOMPANY APPLICATION
TO CHANGE A PORTION OF THE
POINT OF DIVERSION OF PERMIT no. 17899
FROM AN UNDERGROUND SOURCE
IN CARSON CITY
FOR IRRIGATION AND DOMESTIC PURPOSES
BY GEORGE ZAPPETTINI

28091