STATE OF NEVADA, } ss.
COUNTY OF NYE

I, Tracy I. Phelps, being first duly sworn, depose and say that this map, consisting of one sheet, has been correctly drawn to the designated scale from field notes of a survey made by me on the 8th day of February, 1974; that it truly and correctly represents the point of diversion at Buck Springs in Nye County, by Earl F. Gregory or Eulah H. Gregory for Quasi-Municipal, Domestic purposes.

Tracy I. Phelps
State Water Right Surveyor No. 407

Subscribed and sworn to before me this 11 day of March, 1974.

Beulah Phillips
Notary Public in and for Nye County, Nevada.

BEULAH PHILLIPS
NOTARY PUBLIC, STATE OF NEVADA
NYE COUNTY
My Commission Expires April 22, 1975

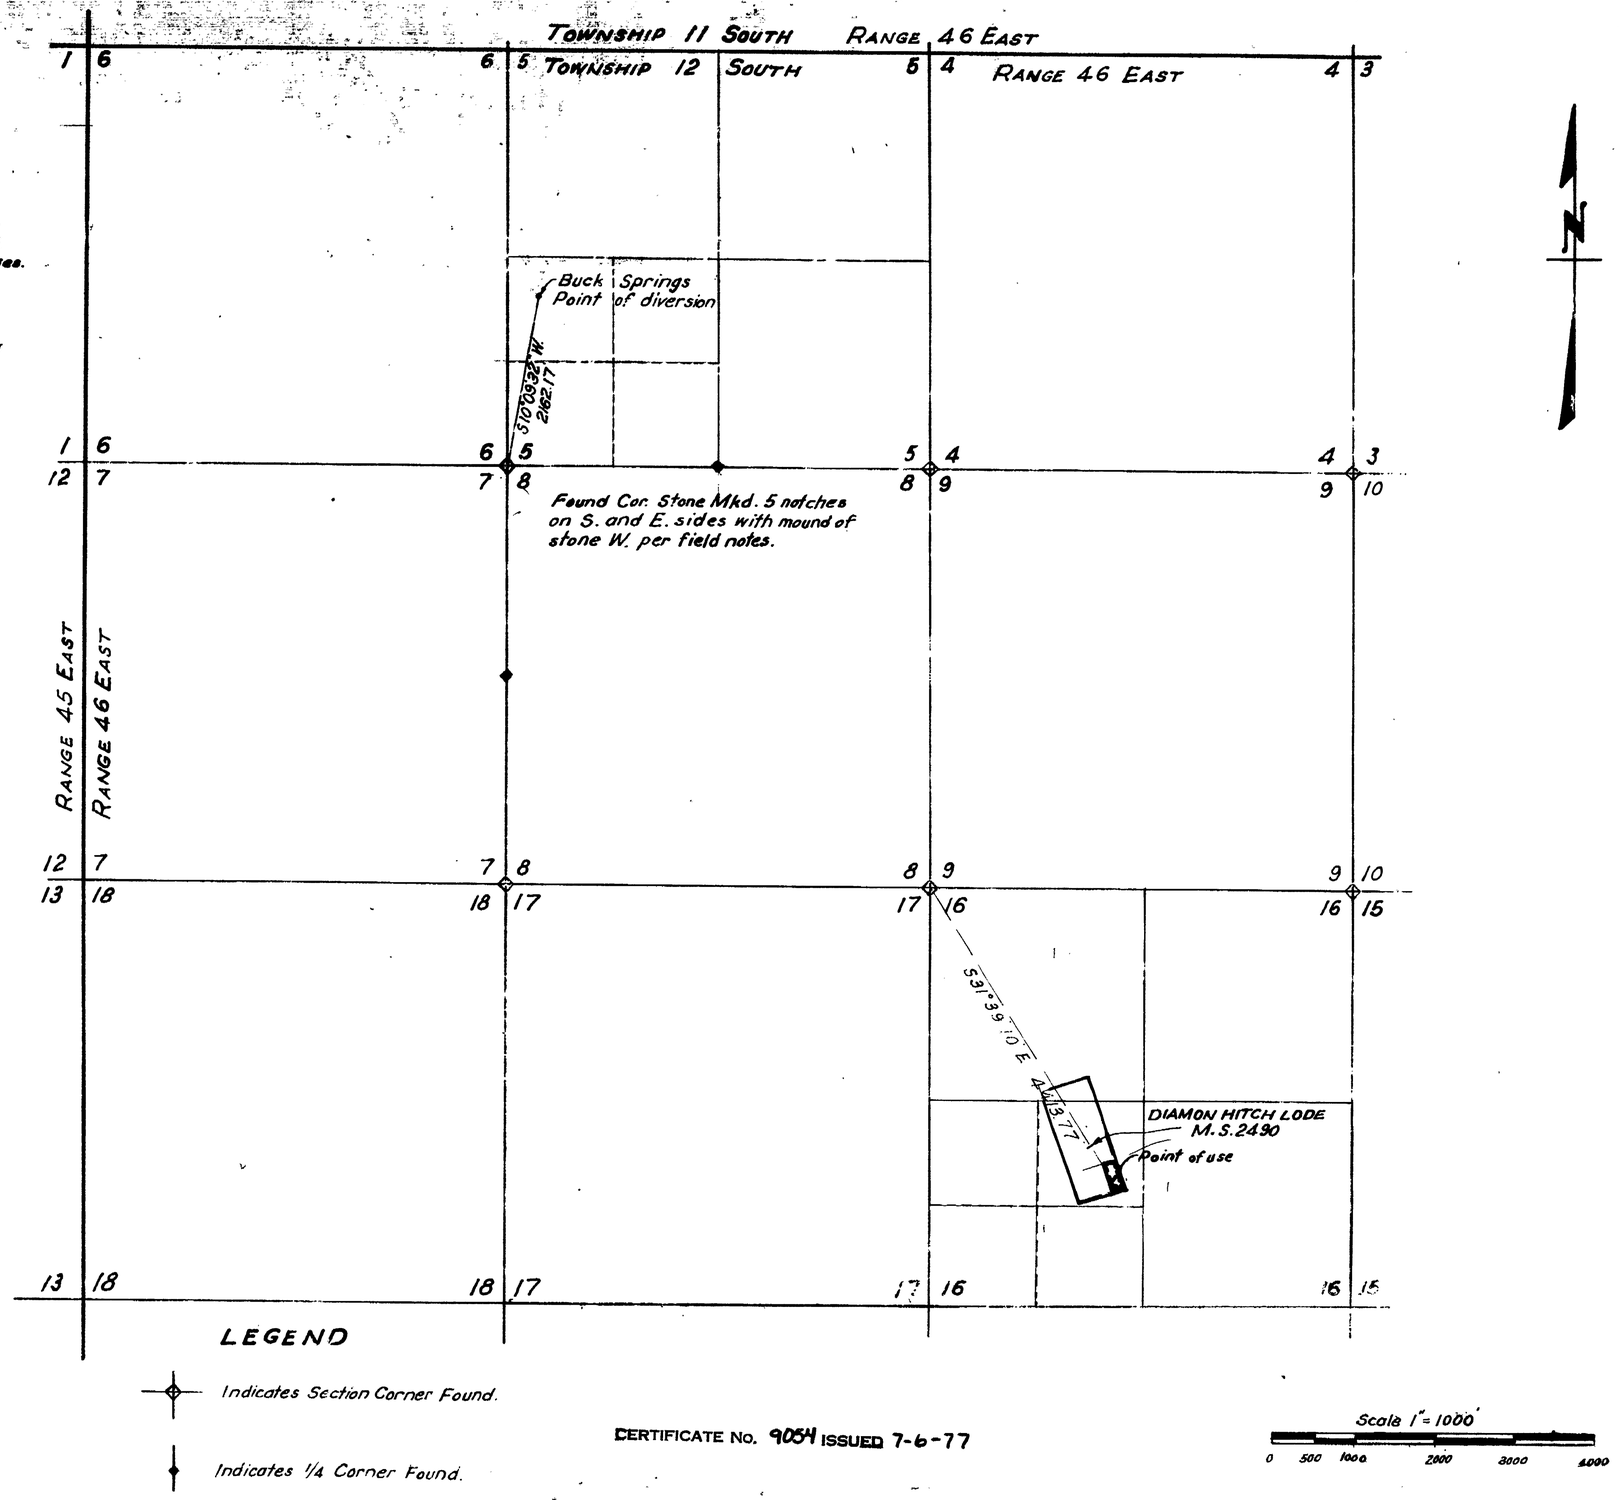

LEGEND

Indicates Section Corner Found.

Indicates 1/4 Corner Found.

CERTIFICATE No. 9054 ISSUED 7-6-77

Scale 1" = 1000'
0 500 1000 2000 3000 4000

OFFICE
STATE ENGINEER
[redacted]

OFFICE
STATE ENGINEER
[redacted]

FILED
APR 1 1974
STATE ENGINEER'S OFFICE

MAP
TO ACCOMPANY APPLICATION TO
APPROPRIATE WATER FOR QUASI-MUNICIPAL-
DOMESTIC PURPOSES

By Earl F. Gregory or
Eulah H. Gregory from Buck Springs

28140