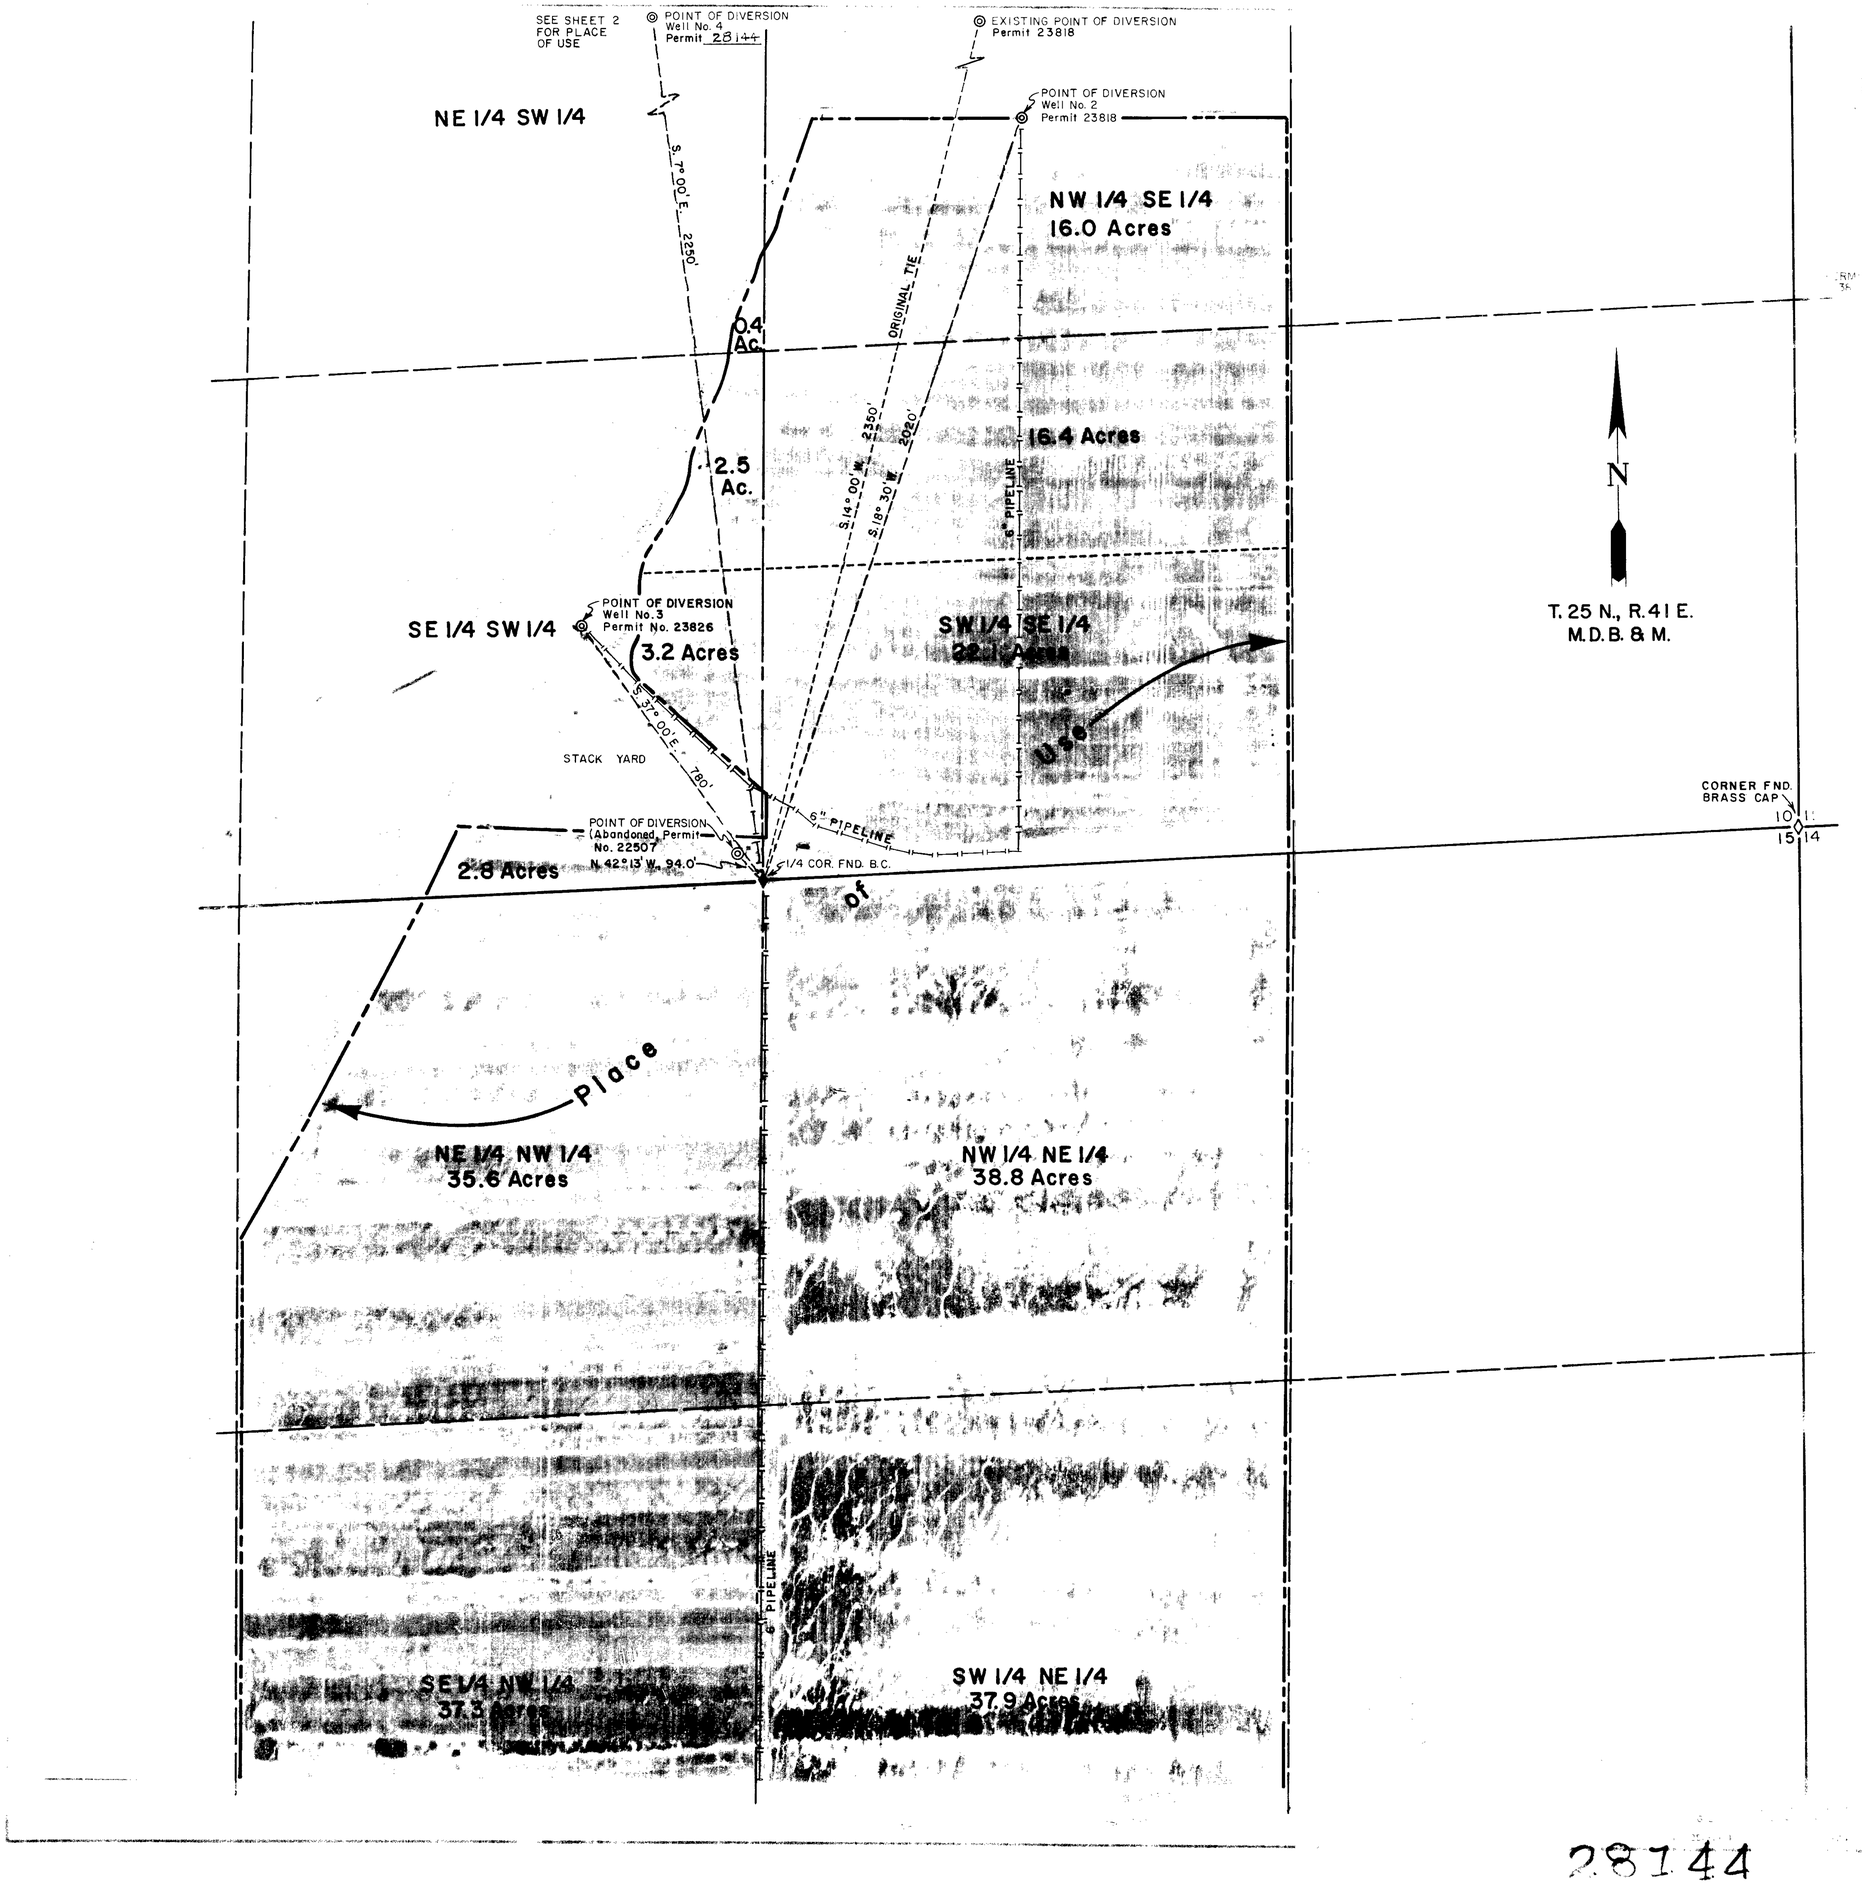

Mark Chilton

2nd November 1973

[illegible] UNDERGROUND SOURCE in LANDER COUNTY for IRRIGATION and DOMESTIC PURPOSES by ELLISON RANCHING COMPANY under Application [illegible] No. 23826, that the point of diversion, the [illegible] size of the diverting channel, location and description [illegible] measuring devices, the [illegible] controlled by the [illegible] Applications No. 23818 and No. 23826 [illegible] the areas and kind of [illegible] [illegible] are full and correctly designated thereon.

BEARINGS

MAP
TO ACCOMPANY PROOF OF BENEFICIAL USE
UNDER APPLICATIONS NO. 23826 [illegible]
IRRIGATION AND DOMESTIC PURPOSES
ELLISON RANCHING COMPANY
UNDERGROUND SOURCE
LANDER COUNTY, NEVADA

W74008 1

28144 23826 23818

SE 1/4 NW 1/4
37.3 Acres

Place

SW 1/4 NE 1/4
37.9 Acres

Use

NW 1/4 SE 1/4
38.5 Acres

SW 1/4 SE 1/4
38.2 Acres

6" PIPELINE

6" PIPELINE

N

T. 25 N., R. 41 E.
M.D.B. & M.

R. 41 E.

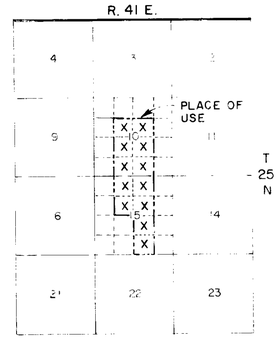

X = PLACE OF USE, WELL NO. 4

CORNER FND. BRASS CAP

15 14
22 23

0 200 400 600 800
SCALE: 1" = 200'

MAP

TO ACCOMPANY PROOF OF BENEFICIAL USE
UNDER APPLICATIONS NO. 23818 & 23826

FOR IRRIGATION AND DOMESTIC PURPOSES

BY ELLISON RANCHING COMPANY

FROM UNDERGROUND SOURCE

IN LANDER COUNTY, NEVADA

DRAWN BY G.C.	APPROVED BY	CHILTON ENGINEERING 48 COURT STREET ELKO, NEVADA	W74008	2
JOB NO. 251-004	DATE JAN., 1974			

28144 23826 23818 ← File Under