T. 21-1/2 N., R. 53 E. (UNSURVEYED)

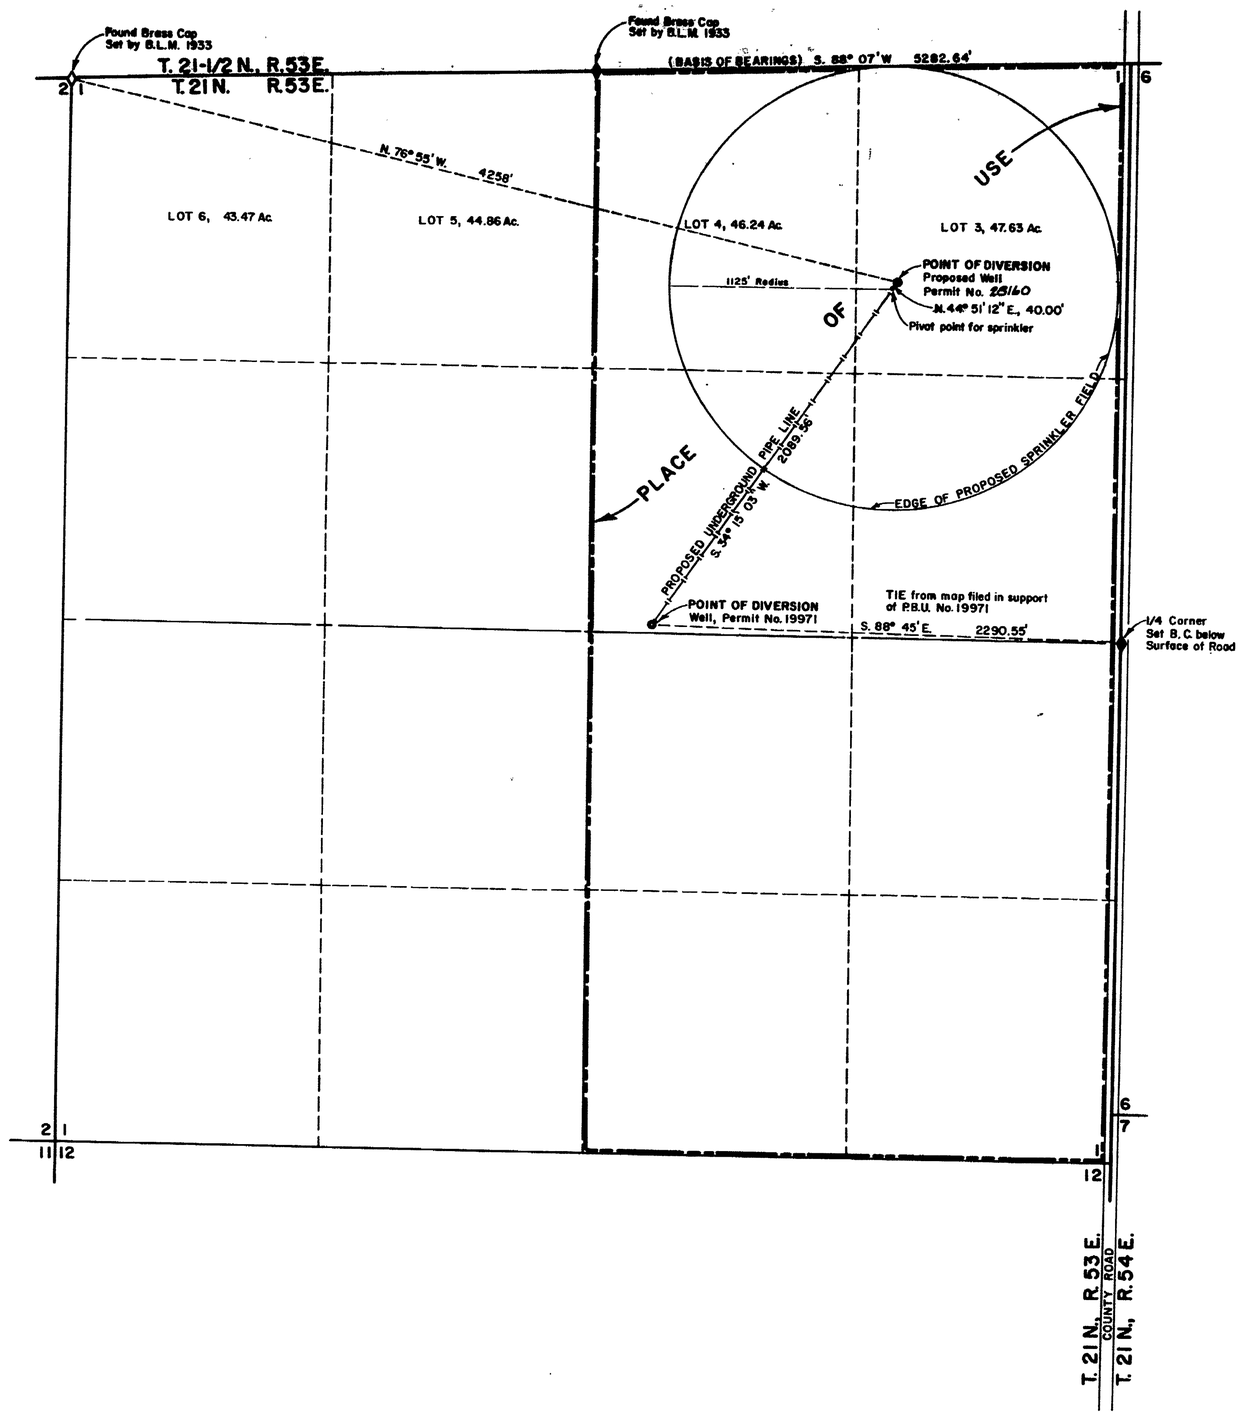

N

M.D.B. & M.

State of Nevada
County of Elko ss

I, Mark Chilton, being first duly sworn, depose and say that this map, consisting of one sheet, has been correctly drawn to the designated scale from field notes of a survey made under my supervision and direction, on the 25th day of January, 1974, that it truly and correctly represents the proposed location and extent of the works used to divert water from an UNDERGROUND SOURCE in EUREKA COUNTY, by WALTER L. & TOMMYE J. PLASKETT for IRRIGATION & DOMESTIC purposes, that the proposed point of diversion, the approximate location and size of the diverting channel, all reservoirs or basins, the location and names of all other works which will cross or connect with the proposed works, and the boundary of all lands, showing by 40-acre subdivisions the areas proposed for irrigation and domestic purposes, are fully and correctly designated thereon.

Mark Chilton
State Water Rights Surveyor No. 278

REGISTERED PROFESSIONAL ENGINEER · STATE OF NEVADA
MARK CHILTON
LAND SURVEYOR
CIVIL
NO. 1464

Subscribed and sworn to before me this 22nd day of February, 1974, Notary Public in and for Elko County, Nevada.

Leora Remadet

Leora Remadet
Notary Public State of Nevada
ELKO COUNTY, NEVADA
Commission Expires May 2 1974

400' 0' 400' 800' 1200' 1600'
SCALE: 1" = 400'

FILED
FEB 28 1974
STATE ENGINEER'S OFFICE

OFFICE
STATE ENGINEER

MAP

TO ACCOMPANY APPLICATION TO CHANGE THE POINT OF DIVERSION OF A PORTION OF THE WATER OF PERMIT 19971

FOR IRRIGATION & DOMESTIC PURPOSES

BY WALTER L. & TOMMYE J. PLASKETT

FROM AN UNDERGROUND SOURCE

W74011 | 0

28160