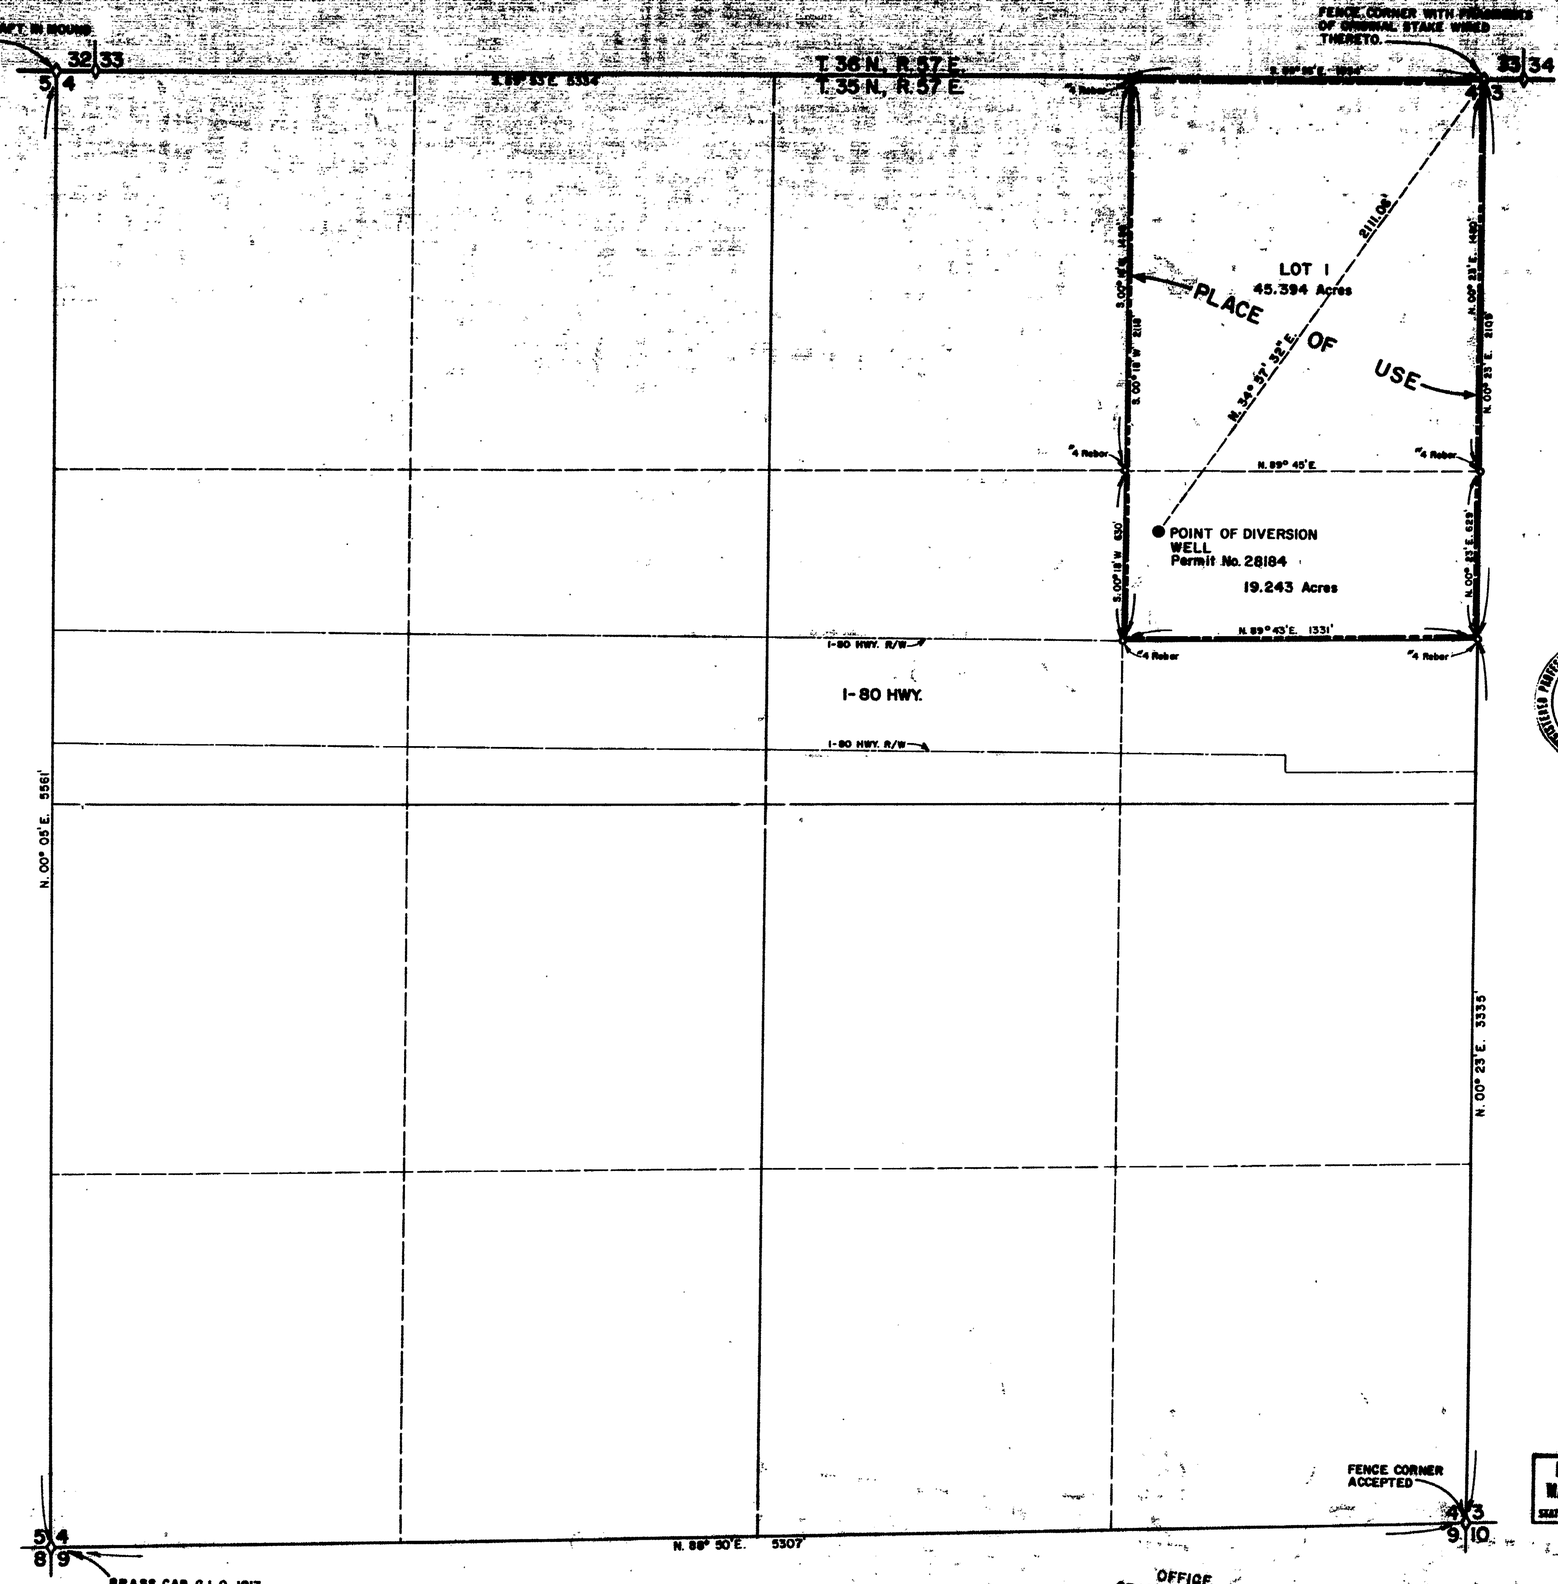

T. 35 N., R. 57 E.
M.D.B. & M.

STATE OF NEVADA,
COUNTY OF ELKO ss.

I, Mark Chilton, being first duly sworn, depose and say that this map, consisting of one sheet, has been correctly drawn to the designated scale from field notes of a survey made under my supervision and direction on the 10th day of August, 1973, that it truly and correctly represents the proposed location and extent of the works used to divert water from an UNDERGROUND SOURCE in ELKO COUNTY, by EUGENE S. & GLENNA V. BOPP for COMMERCIAL & DOMESTIC purposes. That the proposed point of diversion, the approximate location and size of the diverting channel or conduit, the place and manner of use, the location and names of all other works which will cross or connect with the proposed works, are fully and correctly designated thereon.

REGISTERED PROFESSIONAL ENGINEER - STATE OF NEVADA
MARK CHILTON
LAND SURVEYOR
CIVIL
NO. 1484

Mark Chilton
State Water Rights Surveyor No. 278

Subscribed and sworn to before me this 29th day of March, 1974, Notary Public in and for Elko County, Nevada.

Lena Remadot
Lena Remadot
Notary Public State of Nevada
ELKO COUNTY, NEVADA
Commission Expires May 2 1974

BASIS OF BEARINGS:
West Line of Section 4, as shown on the Subdivision map for Twin River Ranchos, Inc., Unit No. 4, Elko County Recorder's File No. 8349.

FILED
MAY 3 1974
STATE ENGINEER'S OFFICE

OFFICE
STATE ENGINEER

300' 0' 300' 600' 900' 1200'
SCALE: 1" = 300'

MAP

TO ACCOMPANY APPLICATION TO APPROPRIATE WATER

FOR COMMERCIAL AND DOMESTIC PURPOSES

BY EUGENE S. & GLENNA V. BOPP

FROM AN UNDERGROUND SOURCE

NO.	BY	DATE	REVISIONS	CHK'D	APP'D

DRAWN BY G.S. | APPROVED BY
JOB NO. 3173-01 | DATE MARCH, 1974

CHILTON ENGINEERING | W74015 | 0

28184