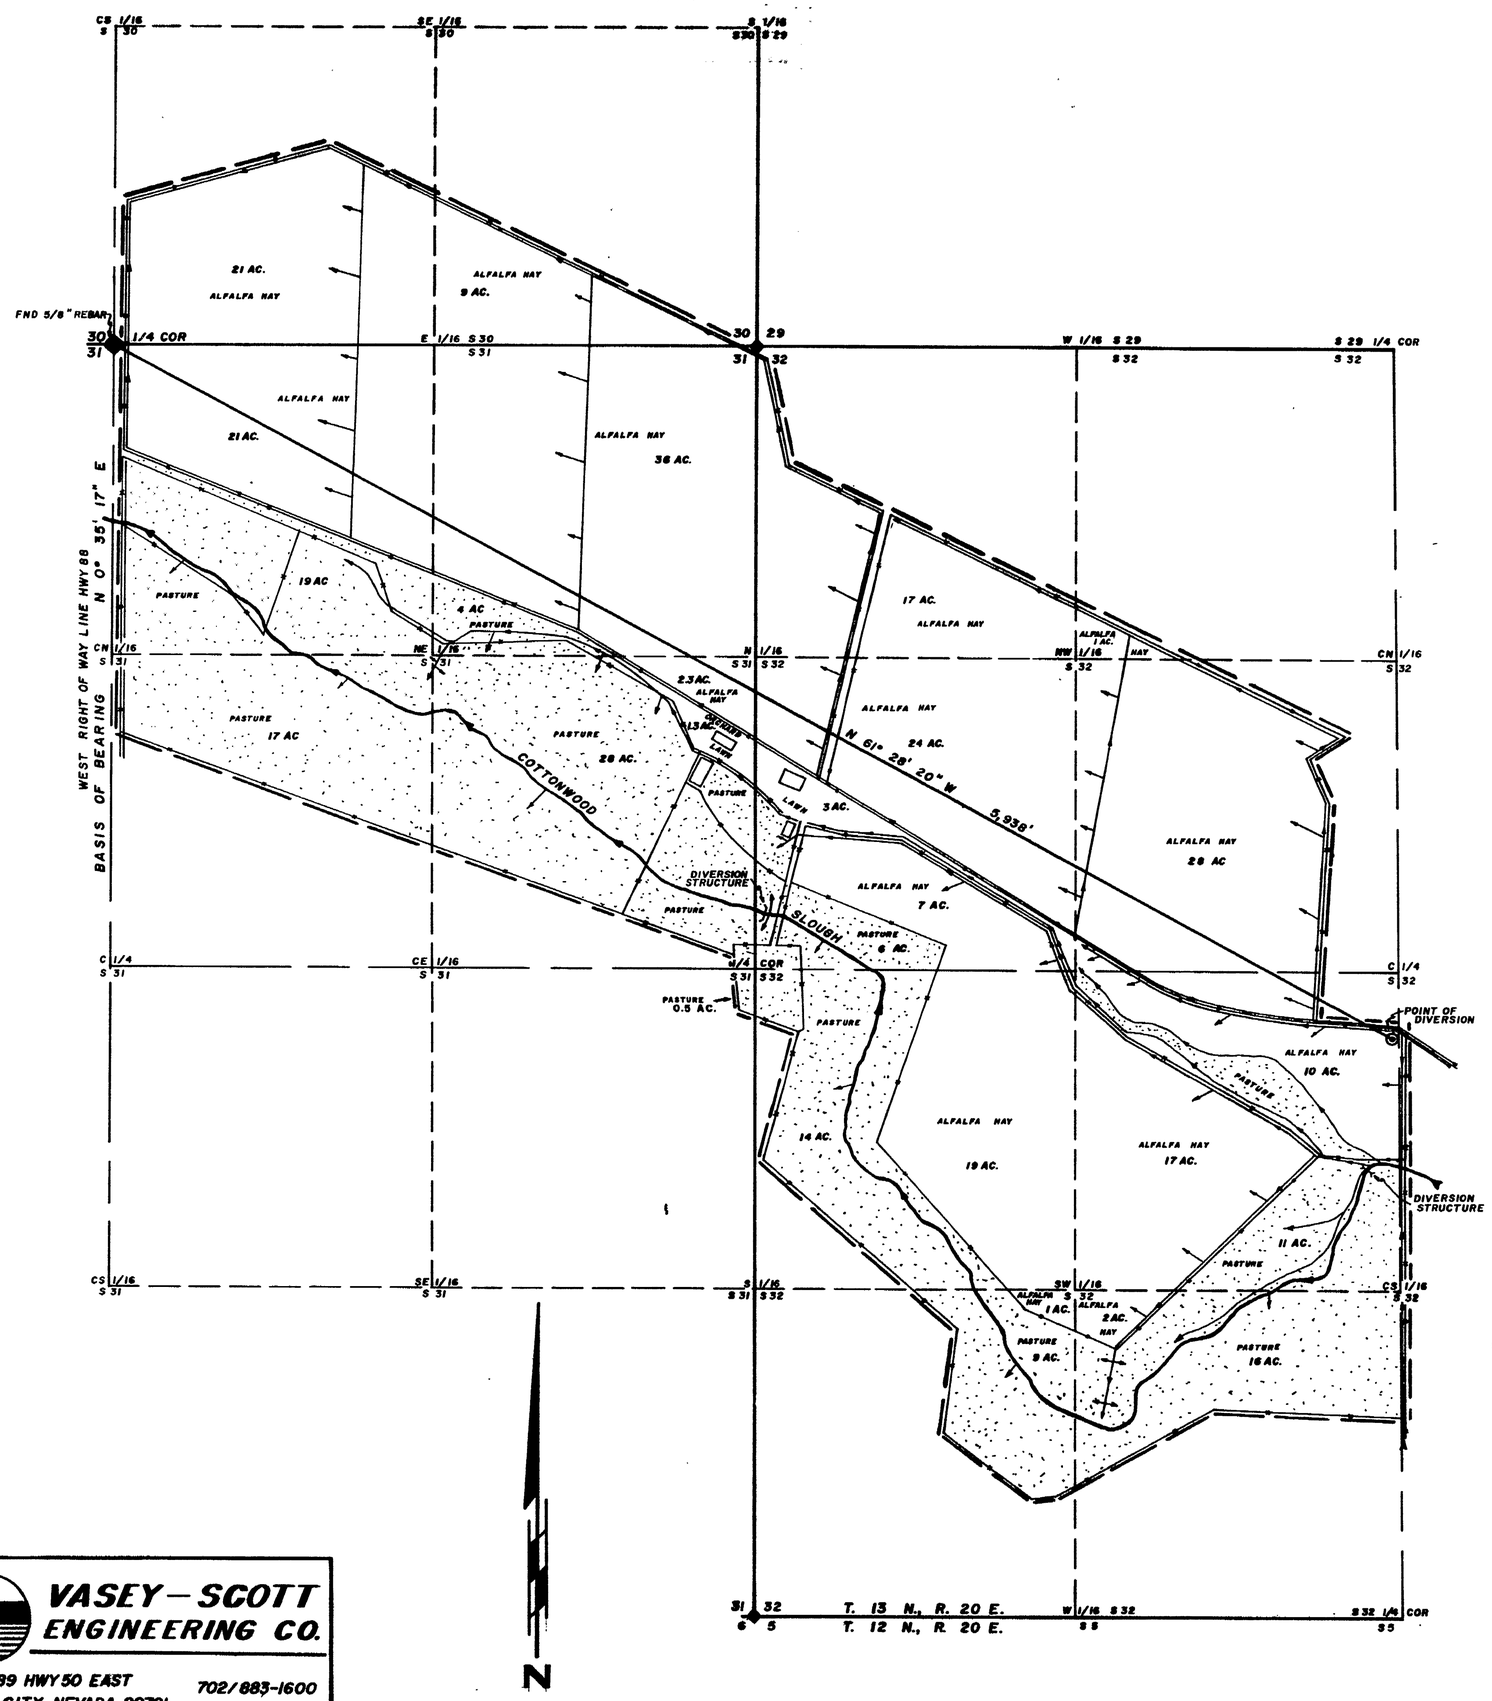

STATE OF NEVADA
COUNTY OF DOUGLAS S.S.

I, B. J. VASEY, BEING FIRST DULY SWORN, DEPOSE AND SAY THAT THIS MAP, CONSISTING OF (1) ONE SHEET, HAS BEEN CORRECTLY DRAWN TO THE DESIGNATED SCALE FROM FIELD NOTES OF A SURVEY MADE BY ME, ON 11th. DAY OF MARCH, 1974; THAT IT TRULY AND CORRECTLY REPRESENTS THE LOCATION AND EXTENT OF THE WORKS USED TO DIVERT WATER FROM AN UNDERGROUND SOURCE, IN DOUGLAS COUNTY, BY MACK LAND & CATTLE CO., INC. FOR IRRIGATION PURPOSES. THAT THE POINT OF DIVERSION, THE APPROXIMATE LOCATION AND SIZE OF THE DIVERTING CHANNEL, THE LOCATION AND NAMES OF ALL OTHER WORKS WHICH WILL CROSS OR CONNECT WITH THE WORKS, AND THE BOUNDARY OF ALL LANDS, SHOWING BY 40-ACRE SUBDIVISIONS THE AREAS TO BE IRRIGATED, ARE FULLY AND CORRECTLY DESIGNATED THEREON.

B J Vasey
STATE WATER RIGHT SURVEYOR no. 306

SUBSCRIBED AND SWORN TO BEFORE ME THIS 13th DAY OF MARCH, 1974.

Marilyn Vasey
NOTARY PUBLIC IN AND FOR DOUGLAS COUNTY, NEVADA

MARILYN VASEY
NOTARY PUBLIC - STATE OF NEVADA
DOUGLAS COUNTY
My Commission Expires May 8, 1977

SECTION	SUBDIVISION	TOWNSHIP	RANGE	CULTIVATED ACREAGE	DESCRIPTION OF CULTURE
30	SW SE	13 N	20 E	21.0	ALFALFA HAY
"	SE SE	"	"	9.0	"
31	NW NE	"	"	21.0	"
"	" "	"	"	19.0	PASTURE
"	NE NE	"	"	36.0	ALFALFA HAY
"	" "	"	"	4.0	PASTURE
"	SW NE	"	"	17.0	"
"	SE NE	"	"	28.0	"
"	" "	"	"	2.3	ALFALFA HAY
"	" "	"	"	1.3	LAWN & ORCHARD
"	NE SE	"	"	0.5	PASTURE
32	NW NW	"	"	17.0	ALFALFA HAY
"	NE NW	"	"	1.0	"
"	SW NW	"	"	24.0	"
"	" "	"	"	3.0	LAWN
"	" "	"	"	7.0	ALFALFA HAY
"	" "	"	"	6.0	PASTURE
"	SE NW	"	"	28.0	ALFALFA HAY
"	NW SW	"	"	14.0	PASTURE
"	" "	"	"	19.0	ALFALFA HAY
"	NE SW	"	"	10.0	"
"	" "	"	"	17.0	"
"	" "	"	"	11.0	PASTURE
"	SW SW	"	"	9.0	"
"	" "	"	"	1.0	ALFALFA HAY
"	SE SW	"	"	2.0	"
"	" "	"	"	16.0	PASTURE
TOTAL ACREAGE				344.1	

CERTIFICATE No. 8403 ISSUED 12/22/74

SCALE 1" = 330'
330 0 330 660 990

FILED
MAR 20 1974
STATE ENGINEER'S OFFICE

OFFICE
STATE ENGINEER
1974 MAR 20 PM 2 08

VASEY—SCOTT ENGINEERING CO.
2989 HWY 50 EAST
CARSON CITY, NEVADA 89701
702/883-1600

MAP
TO ACCOMPANY APPLICATION
TO APPROPRIATE WATER
FOR
IRRIGATION PURPOSES
BY
MACK LAND & CATTLE CO, INC.
FROM AN
UNDERGROUND SOURCE IN DOUGLAS COUNTY.

28193