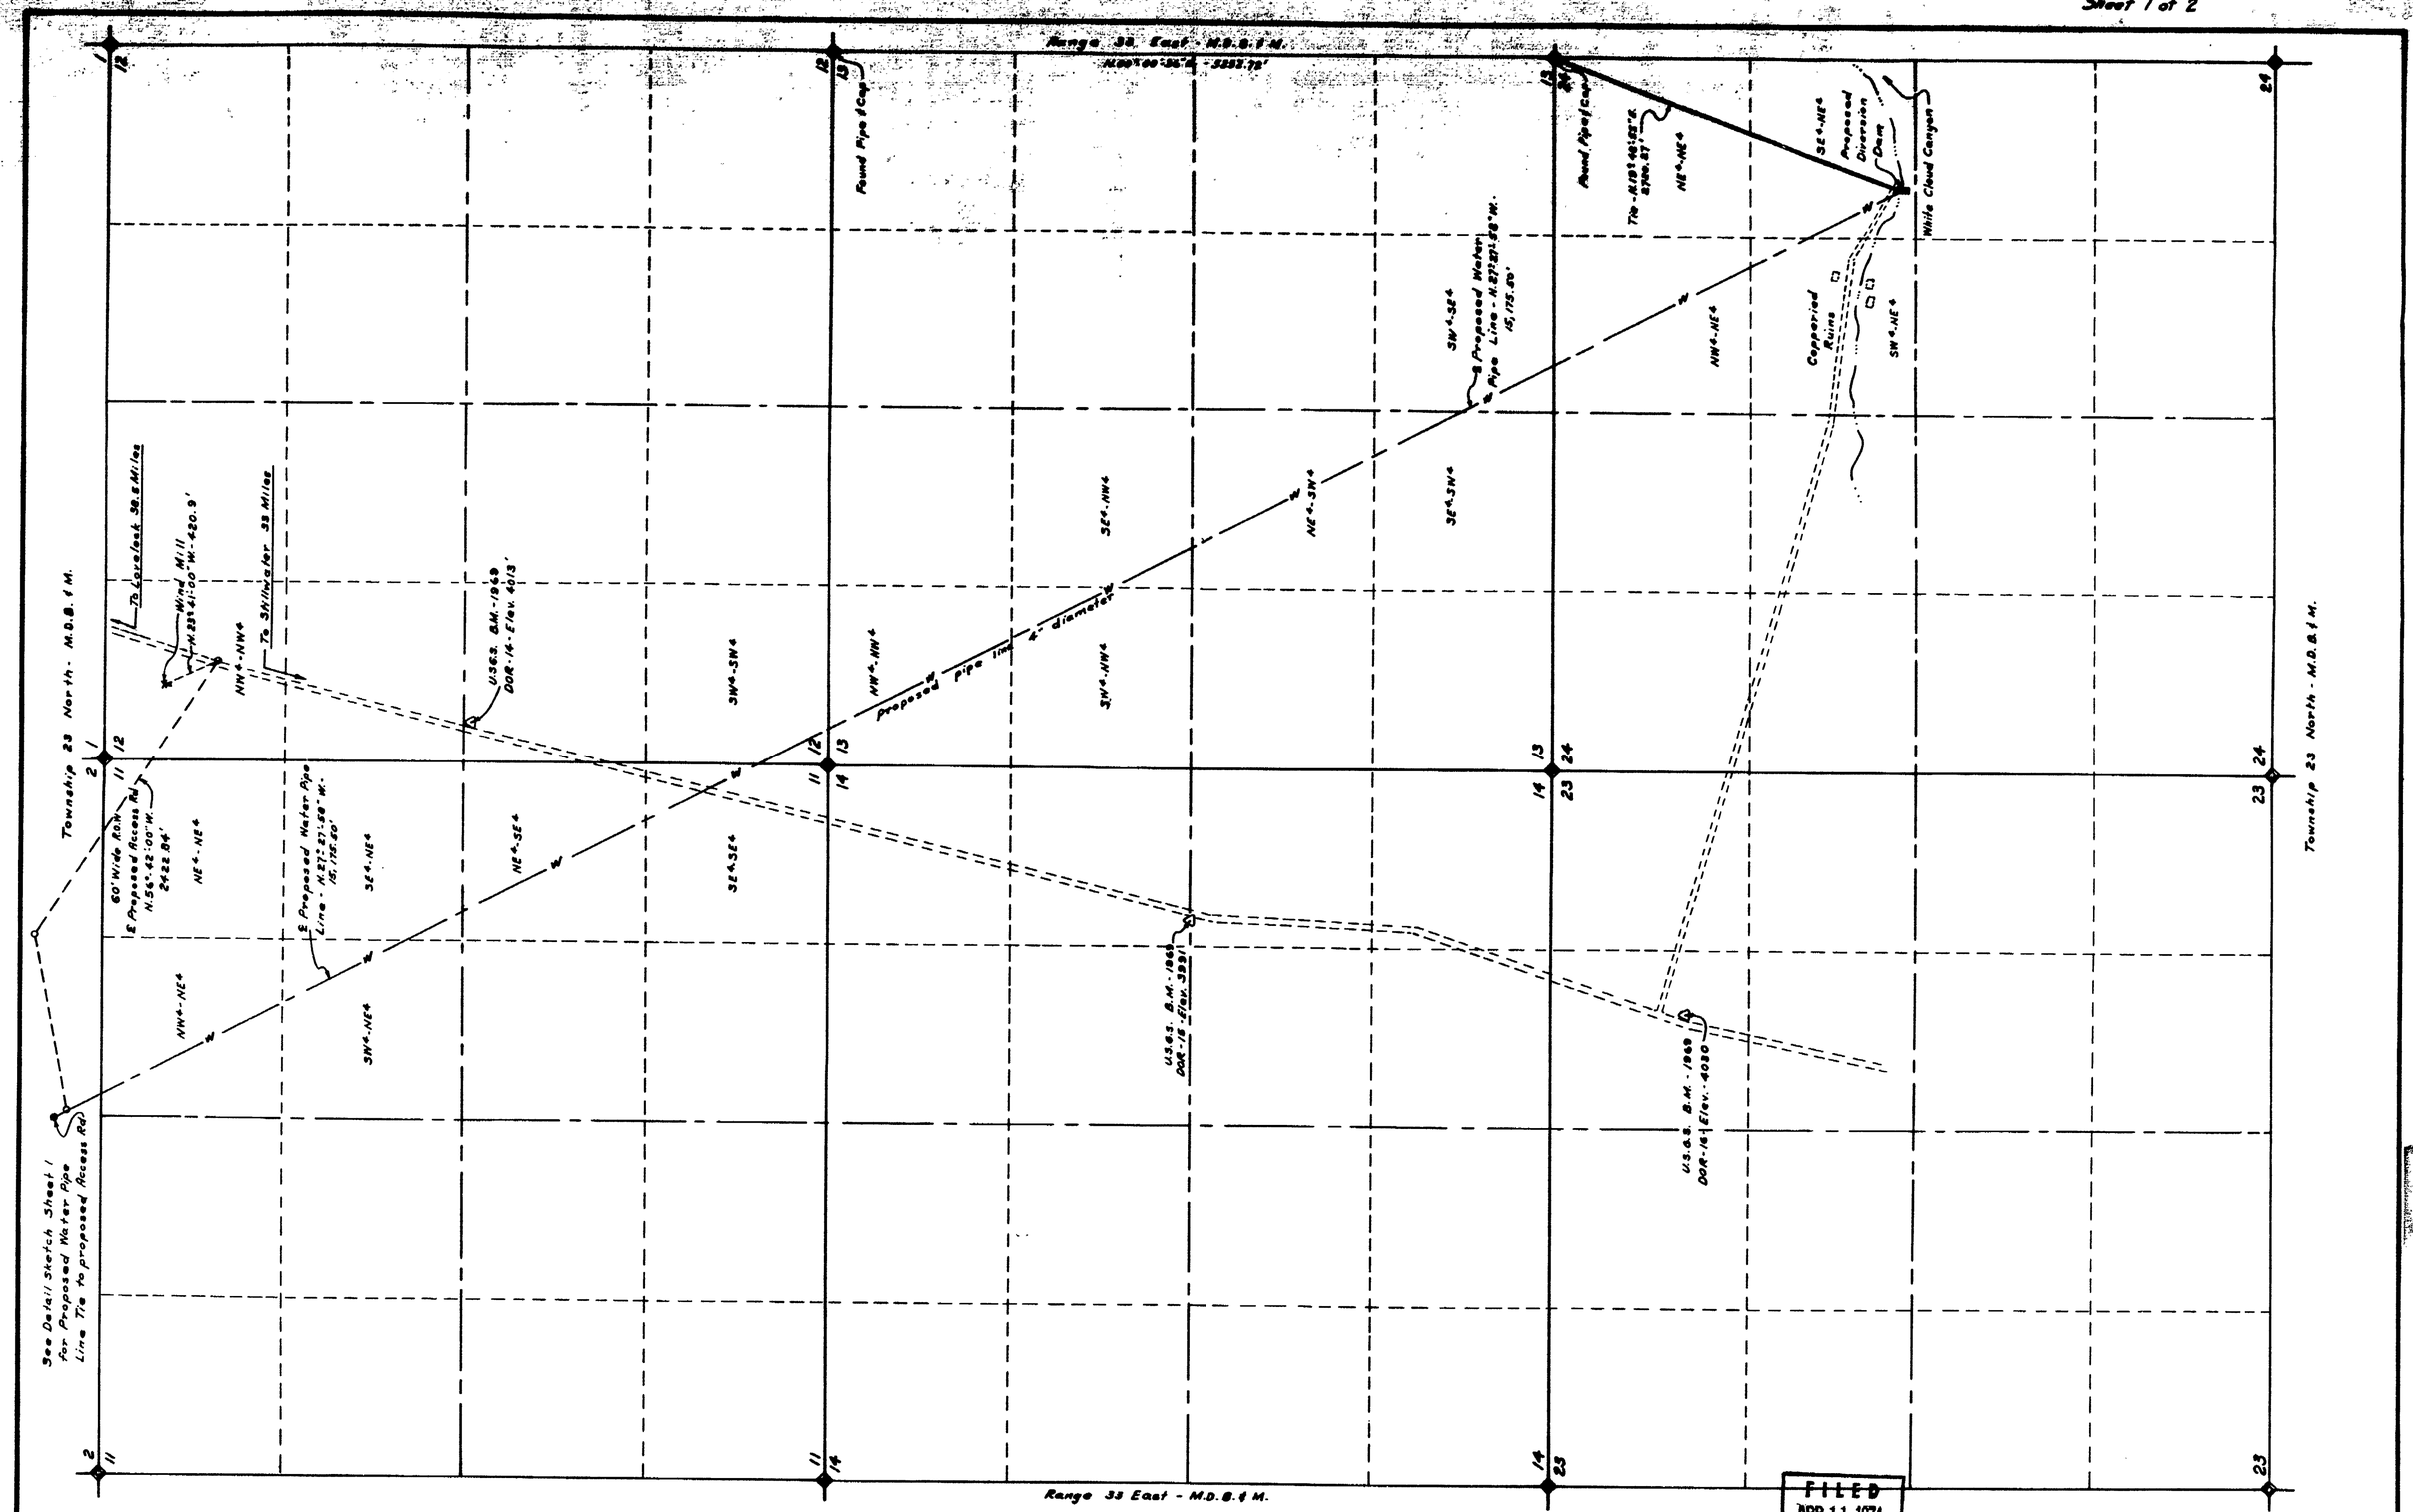

FILED
APR 11 1974
STATE ENGINEER'S OFFICE

State of Nevada
County of Churchill } S.S.

I, Lowell D. Emery, being first duly sworn, depose and say that this map, consisting of 2 Sheets, numbered from 1 to 2, inclusive, has been correctly drawn to the designated scale from field notes of a survey made by me, (or under my supervision and direction), between the 13th day of March, and the 2nd day of April, 1974; that it truly and correctly represents the proposed location and extent of the works used to divert water from a surface stream in Churchill County by the Standard Oil Company of California for drilling purposes. That the proposed point of diversion and return, the location of the well site, the approximate size and capacity of the diverting channel (or conduit), and the location and names of all other works or streams which are crossed by or connected with said works are fully and correctly designated hereon.

Subscribed and sworn to before me
this 2nd day of April 1974.
Notary Public in and for Churchill County Nevada.

MARK S. MILLER
Notary Public — State of Nevada
Churchill County
My Commission Expires August 24, 1977

Lowell D. Emery
Lowell D. Emery - S.W.R.S.-380; R.L.S. 1251

Survey for Standard Oil Co. of Calif.
Western Operations Inc.
225 Bush St. San Francisco, Calif.

To Accompany Application to Appropriate Water for Drilling from a Surface Stream

Drawn by: J.F.M.
Date: April 4, 1974
Scale: 1" = 600'

Surveyed by:
Lowell D. Emery R.L.S. 1251
P.O. Box 84
Fallon, Nevada

28198

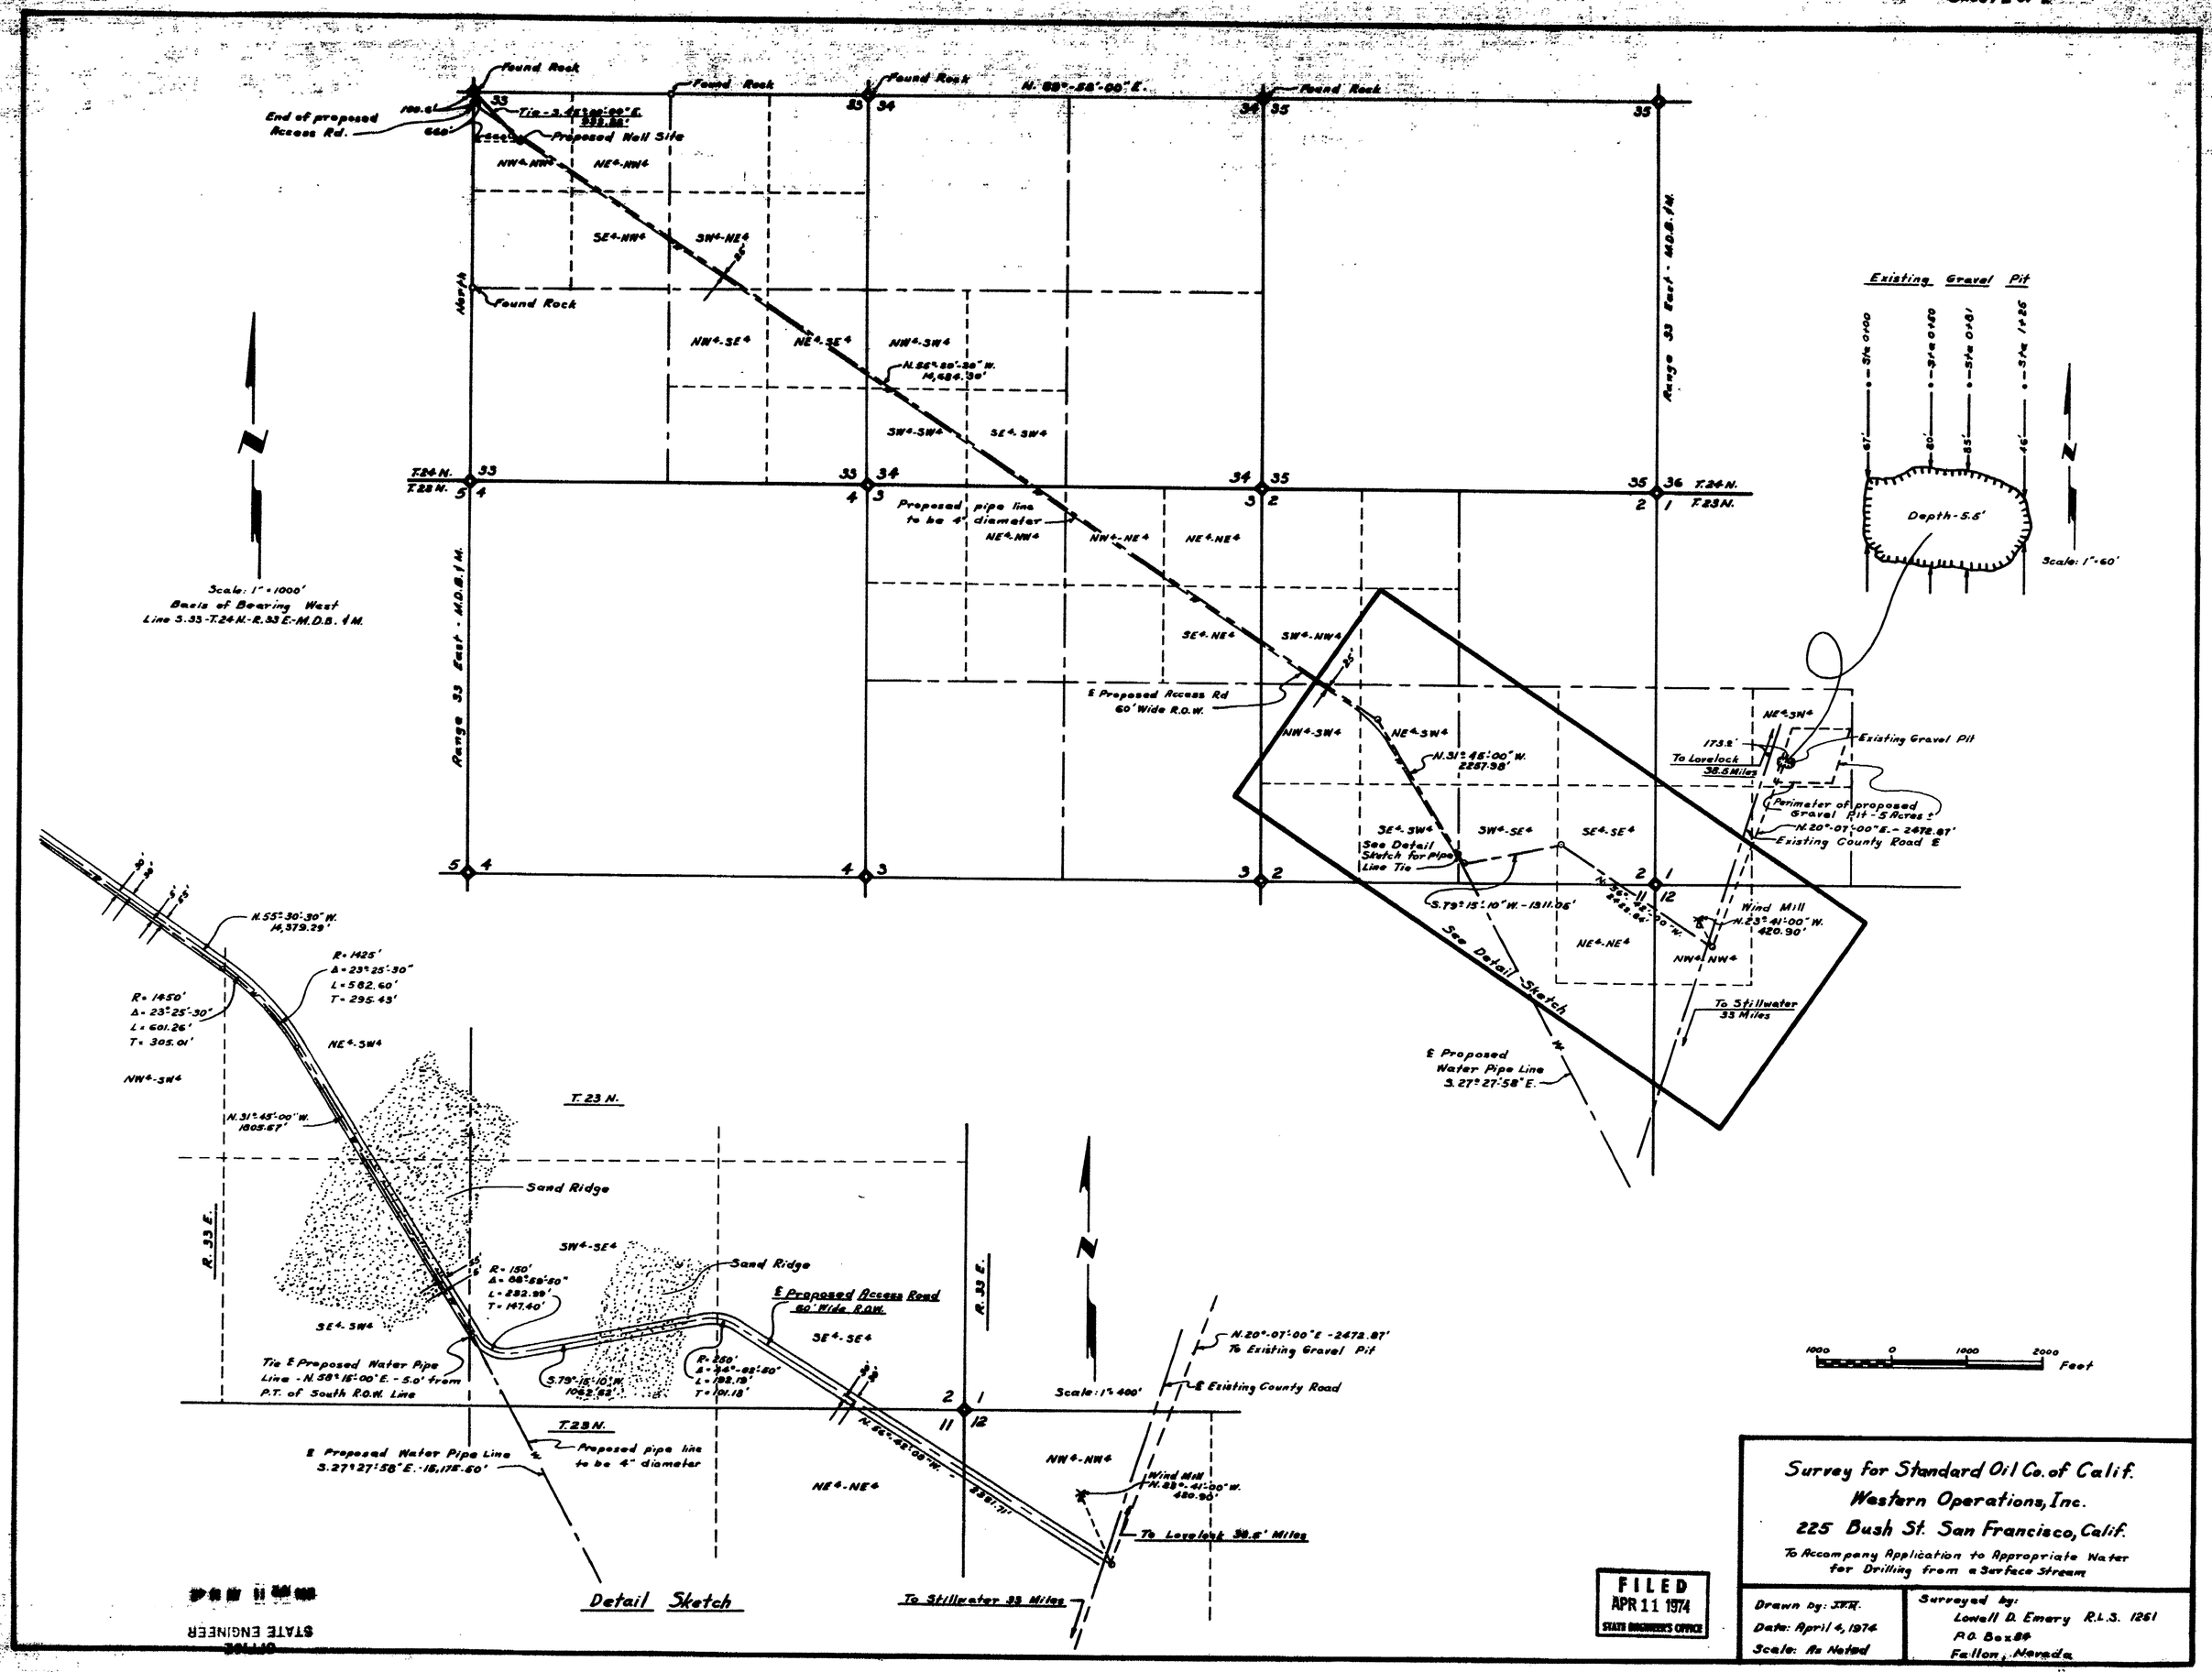

Survey for Standard Oil Co. of Calif.
Western Operations, Inc.
225 Bush St. San Francisco, Calif.

To Accompany Application to Appropriate Water for Drilling from a Surface Stream

Drawn by: J.H.H.
Date: April 4, 1974
Scale: As Noted

Surveyed by:
Lowell D. Emery R.L.S. 1261
P.O. Box 84
Fallon, Nevada

FILED
APR 11 1974
STATE ENGINEER'S OFFICE

28198