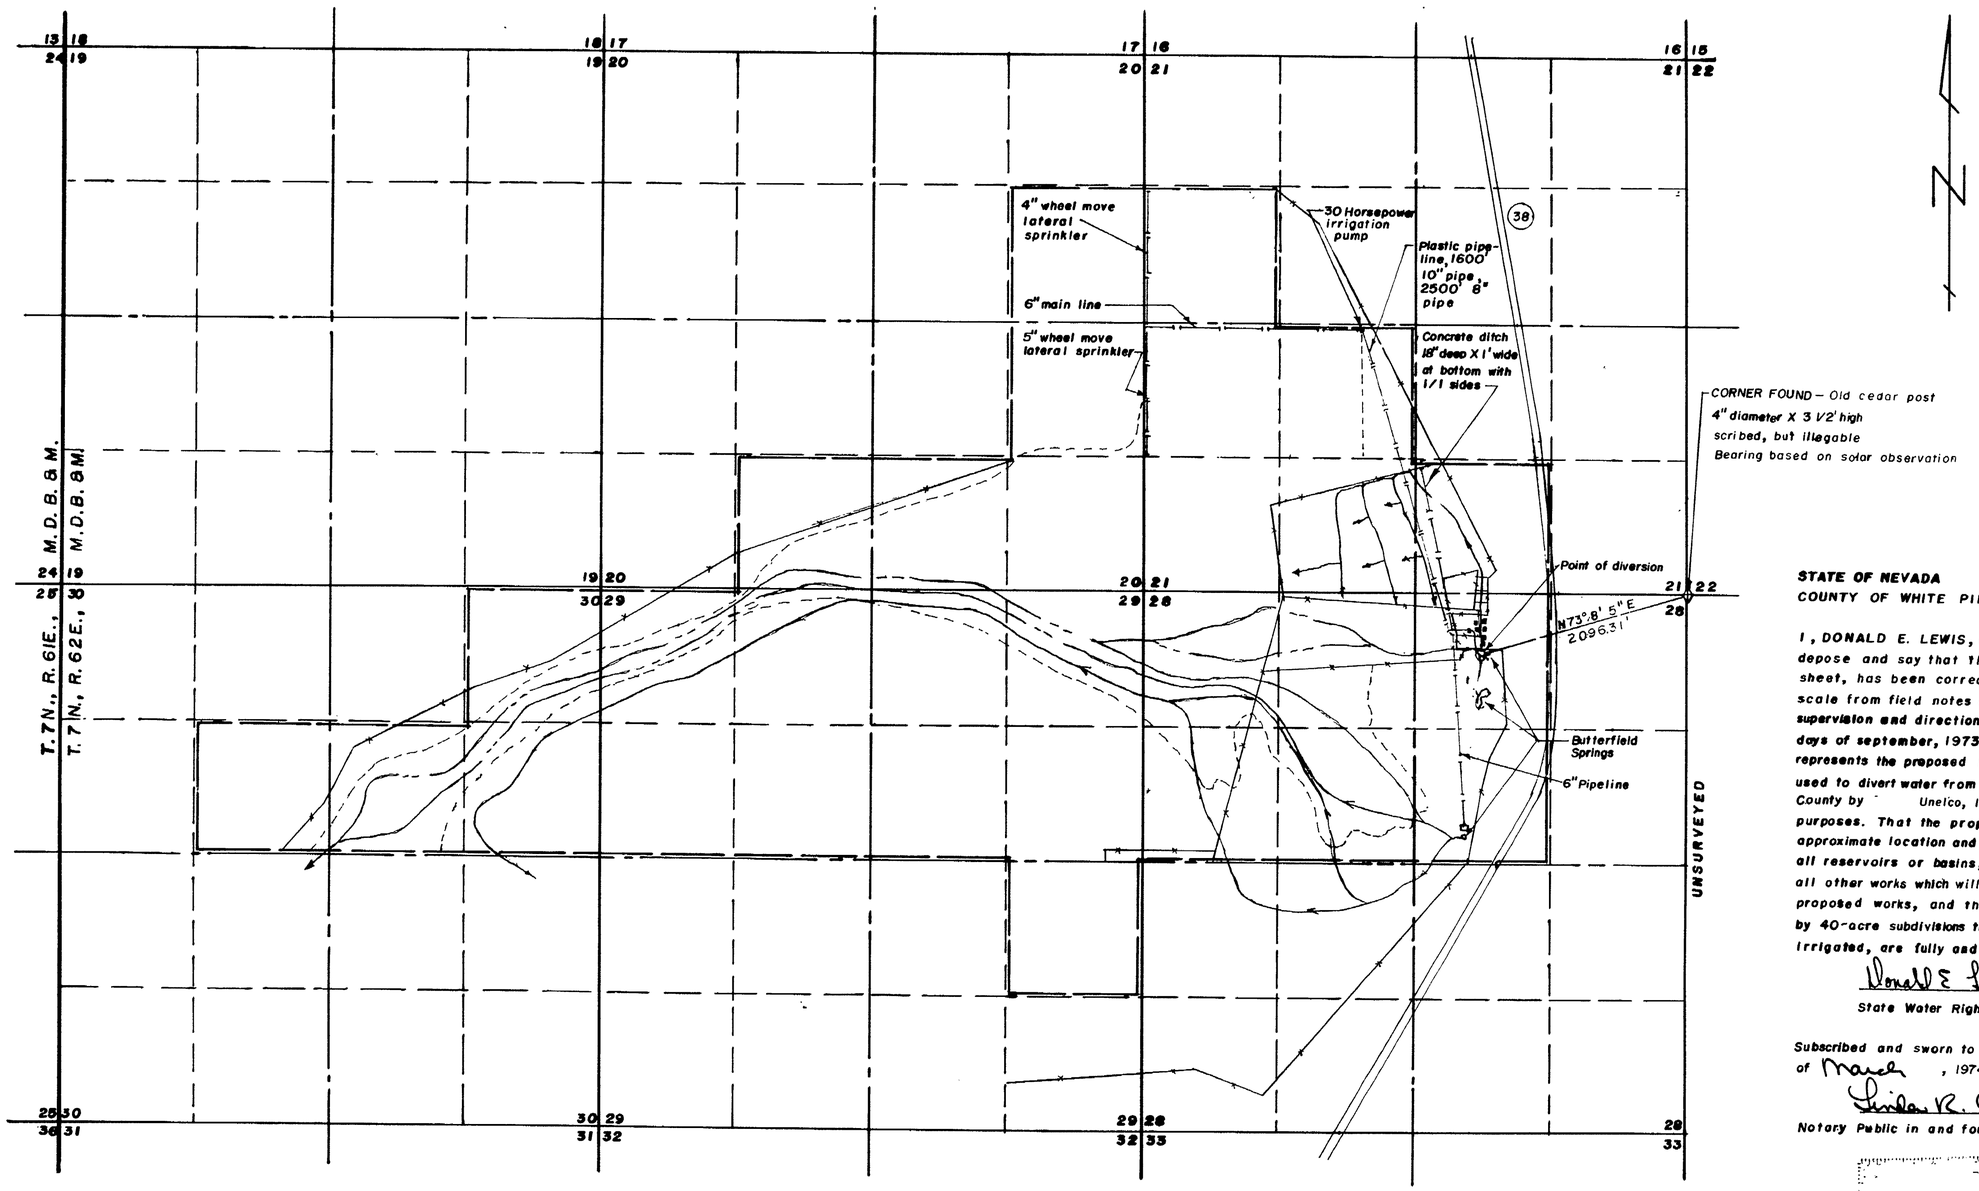

STATE OF NEVADA SS.
COUNTY OF WHITE PINE

I, DONALD E. LEWIS, being first duly sworn, depose and say that this map, consisting of one sheet, has been correctly drawn to the designated scale from field notes of a survey made under my supervision and direction between the 13th and 14th days of september, 1973; that it truly and correctly represents the proposed location and extent of the works used to divert water from Butterfield Springs in Nye County by Unelco, Inc. for irrigation purposes. That the proposed point of diversion, the approximate location and size of the diverting channel, all reservoirs or basins, the location and names of all other works which will cross or connect with the proposed works, and the boundary of all lands, showing by 40-acre subdivisions the areas proposed to be irrigated, are fully and correctly designated thereon.

Donald E Lewis
State Water Right Surveyor

Subscribed and sworn to before me this 5th day of March, 1974.

Linda R. Carson
Notary Public in and for White Pine County, Nevada

0 800 1600 2400 3200
Scale 1" = 800 FEET

DATE	DESCRIPTION

FIELD D.E.L.	CHECK
DETAIL D.E.L.	APPROVED
DESIGN	FILE No.
TRACING	DR'G. No.

FILED
MAR 25 1974
STATE ENGINEER'S OFFICE

OFFICE
STATE ENGINEER

MAP TO ACCOMPANY APPLICATION TO APPROPRIATE WATER

FOR IRRIGATION & DOMESTIC

BY UNELCO, INC.

FROM BUTTERFIELD SPRINGS

L & M ENGINEERING 614 HIGH STREET, ELY, NEVADA

28209