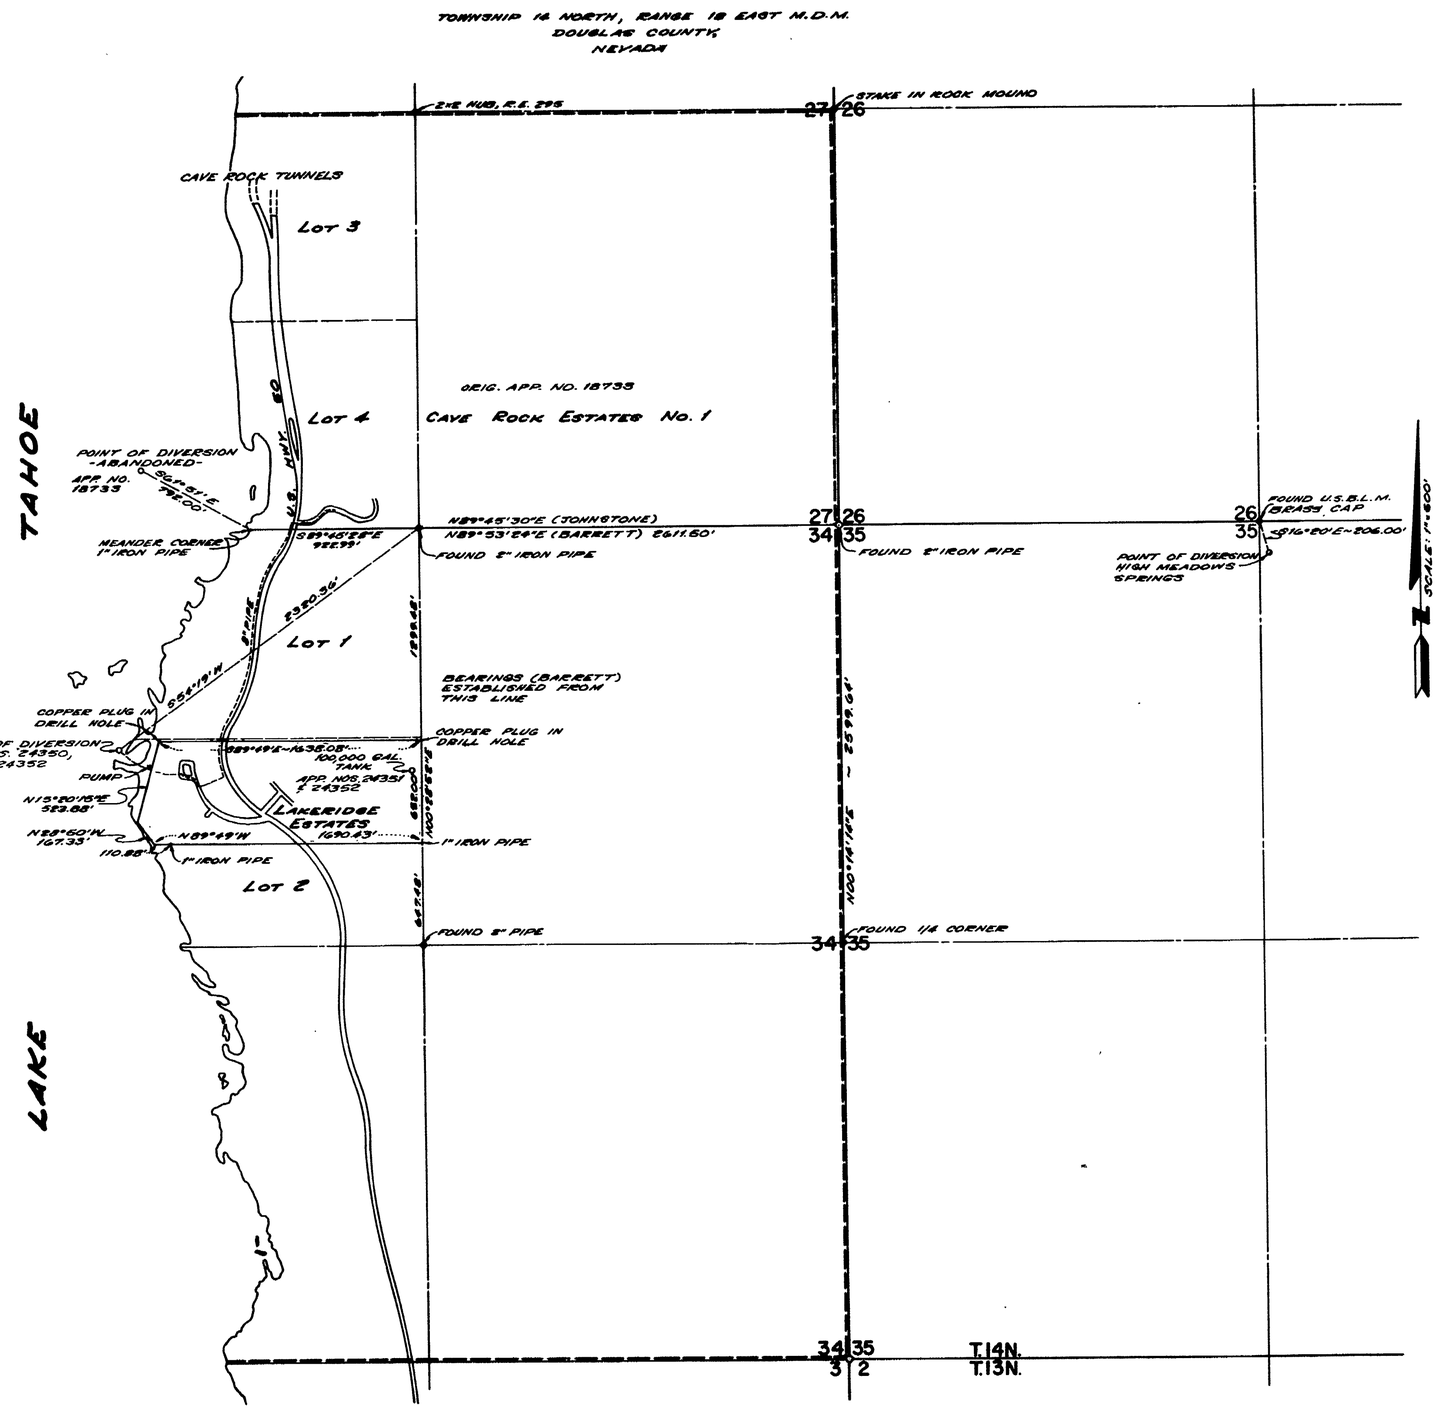

STATE OF NEVADA
COUNTY OF DOUGLAS } s.s.

I, EARL SWAN, BEING FIRST DULY SWORN, DEPOSE AND SAY THAT THIS MAP HAS BEEN CORRECTLY DRAWN TO THE DESIGNATED SCALE FROM COPIES OF THE ORIGINAL MAPS PREPARED BY ROBERT H. BARRETT IN OCTOBER, 1956 AND BY WILLIAM J. JOHNSTONE IN JUNE 1960, THAT IT TRULY AND CORRECTLY REPRESENTS THE PROPOSED LOCATION AND EXTENT OF THE WORKS USED TO DIVERT WATER FROM HIGH MEADOWS SPRINGS AND LAKE TAHOE IN DOUGLAS COUNTY, BY THE CAVE ROCK WATER COMPANY FOR QUASI-MUNICIPAL (SUBDIVISION) PURPOSES. THAT THE PROPOSED POINTS OF DIVERSION, THE APPROXIMATE LOCATIONS AND SIZES OF THE DIVERTING CHANNELS ALL RESERVOIRS OR BASINS, THE LOCATION AND NAMES OF ALL OTHER WORKS WHICH WILL CROSS OR CONNECT WITH THE PROPOSED WORKS, AND THE BOUNDARY OF ALL LANDS, SHOWING BY 40 ACRE SUBDIVISIONS THE AREAS PROPOSED TO BE SERVED, ARE FULLY AND CORRECTLY DESIGNATED THEREON.

Earl Swan
STATE WATER RIGHTS SURVEYOR, NO. 406

SUBSCRIBED AND SWORN TO BEFORE ME THIS 26 DAY OF June, 1974.
NOTARY PUBLIC IN AND FOR THE COUNTY OF DOUGLAS STATE OF NEVADA.

LUCIA LEE
Notary Public — State of Nevada
Douglas County
My Commission Expires April 24, 1975

Lucia Lee

FILED
June 27, 1974
STATE ENGINEER'S OFFICE

OFFICE
STATE ENGINEER
1974 JUN 27 PM 2 18

0 500 1000 1,500 2,000 2,500

MAP

TO ACCOMPANY APPLICATION
TO APPROPRIATE WATER FOR
QUASI-MUNICIPAL (SUBDIVISION)
AND DOMESTIC PURPOSES
FOR
CAVE ROCK WATER COMPANY
FROM
HIGH MEADOWS SPRINGS

28232