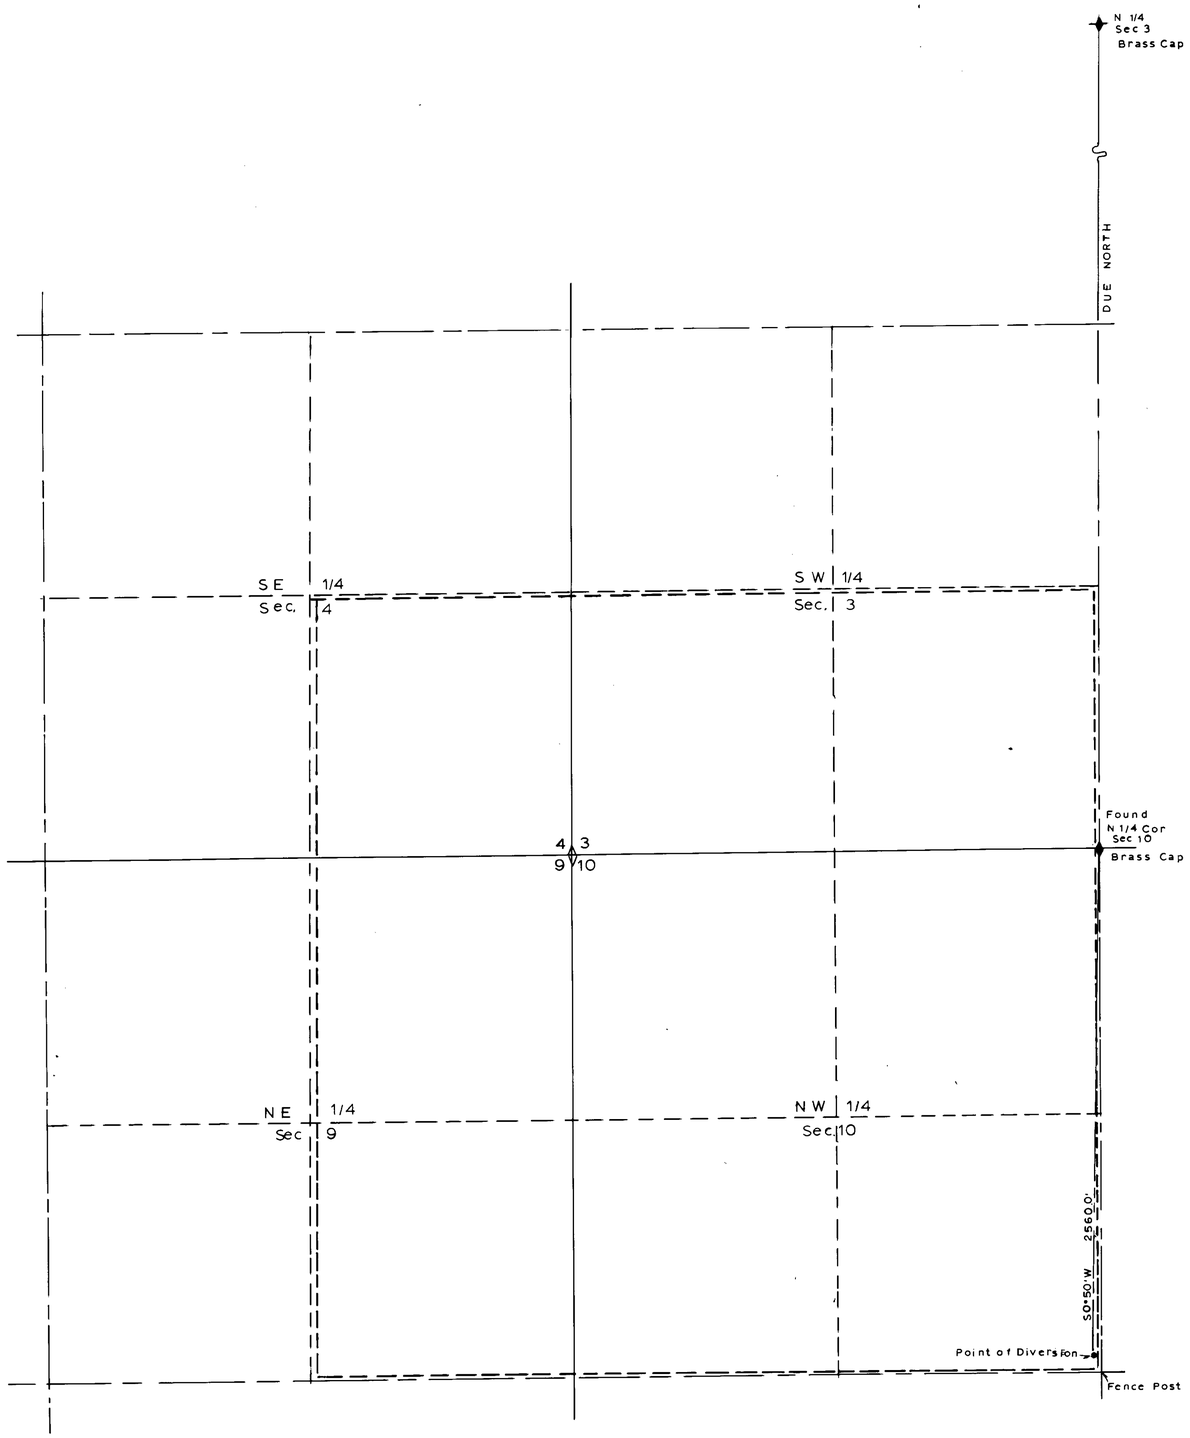

T6N, R66E M.D.B.&M.

BASIS OF BEARING: North-South Line between Brass Caps thru ℄ Sec. 3

SURVEYOR'S STATMENT

STATE OF NEVADA
COUNTY OF CLARK } S.S.

I, PHILIP C. HULSE, being first duly sworn, depose and say that this map consisting of one sheet, has been correctly drawn to the designated scale from field notes of a survey made by me on March 9, 1974; that it truly and correctly represents the proposed location and extent of the works used to divert water from underground sources in Lincoln County, Nevada by Lyle or Mary Wiseman of Milford, Utah.
Place of use being 40 acre subdivisions show by heavy dashed lines. — — — — —

NOTARY PUBLIC - STATE OF NEVADA
JEAN ASHLEY
My Commission Expires Feb. 26, 1976

Philip C. Hulse
State Water Rights Surveyor

Subscribed and sworn to before me this 25 day of March, 1974
Jean Ashley
Notary Public in and for Clark County, Nevada

Scale: 1" = 400 ft
0 400 800 1200 1600

FILED
APR 3 1974
STATE ENGINEER'S OFFICE

OFFICE
STATE ENGINEER
1974 MAR 29 PM 1 08

MAP TO ACCOMPANY
APPLICATION TO APPROPRIATE
WATER FOR IRRIGATION
BY: Lyle OR Mary Wiseman
FROM: Underground Sources

PHILIP C. HULSE Land & Water Rights SURVEYOR

Recorder's Stamp

72279 72278 28233