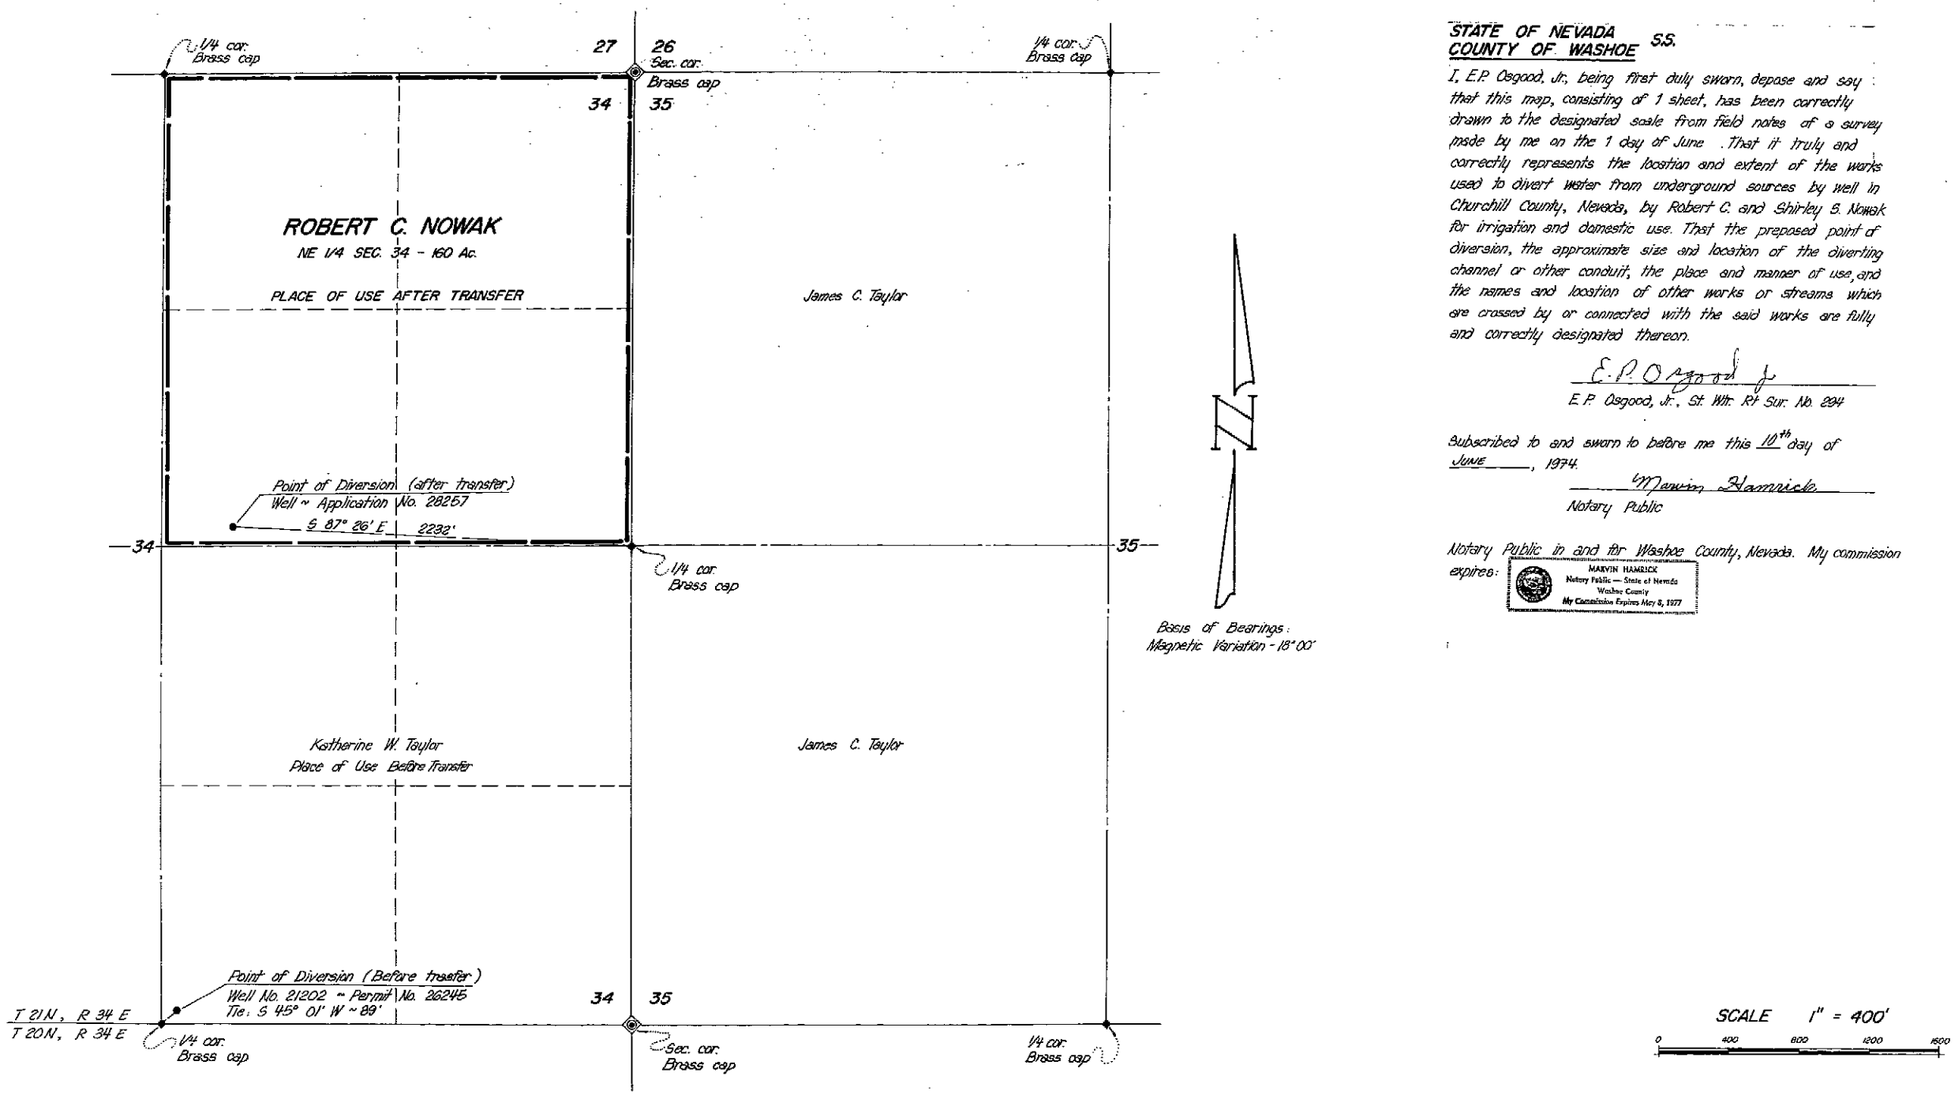

STATE OF NEVADA
COUNTY OF WASHOE S.S.

I, E.P. Osgood, Jr., being first duly sworn, depose and say that this map, consisting of 1 sheet, has been correctly drawn to the designated scale from field notes of a survey made by me on the 1 day of June . That it truly and correctly represents the location and extent of the works used to divert water from underground sources by well in Churchill County, Nevada, by Robert C. and Shirley S. Nowak for irrigation and domestic use. That the proposed point of diversion, the approximate size and location of the diverting channel or other conduit, the place and manner of use, and the names and location of other works or streams which are crossed by or connected with the said works are fully and correctly designated thereon.

E.P. Osgood Jr.
E.P. Osgood, Jr., St. Wtr. Rt Sur. No. 294

Subscribed to and sworn to before me this 10th day of June, 1974.

Marvin Hamrick
Notary Public

Notary Public in and for Washoe County, Nevada. My commission expires:

MARVIN HAMRICK
Notary Public — State of Nevada
Washoe County
My Commission Expires May 8, 1977

OFFICE
STATE ENGINEER
1974 JUN 11 AM 10 43

FILED
JUN 11 1974
STATE ENGINEER'S OFFICE

MAP TO ACCOMPANY APPLICATION
TO CHANGE POINT OF DIVERSION
AND PLACE OF USE OF WATERS
HERETOFORE APPROPRIATED UNDER
APPLICATION NO. 26245 BY

ROBERT C. & SHIRLEY S. NOWAK

FROM UNDERGROUND SOURCES

CHURCHILL COUNTY NEVADA

JUNE, 1974 E.P. OSGOOD, ST. WTR. RT. SUR NO. 294

28257