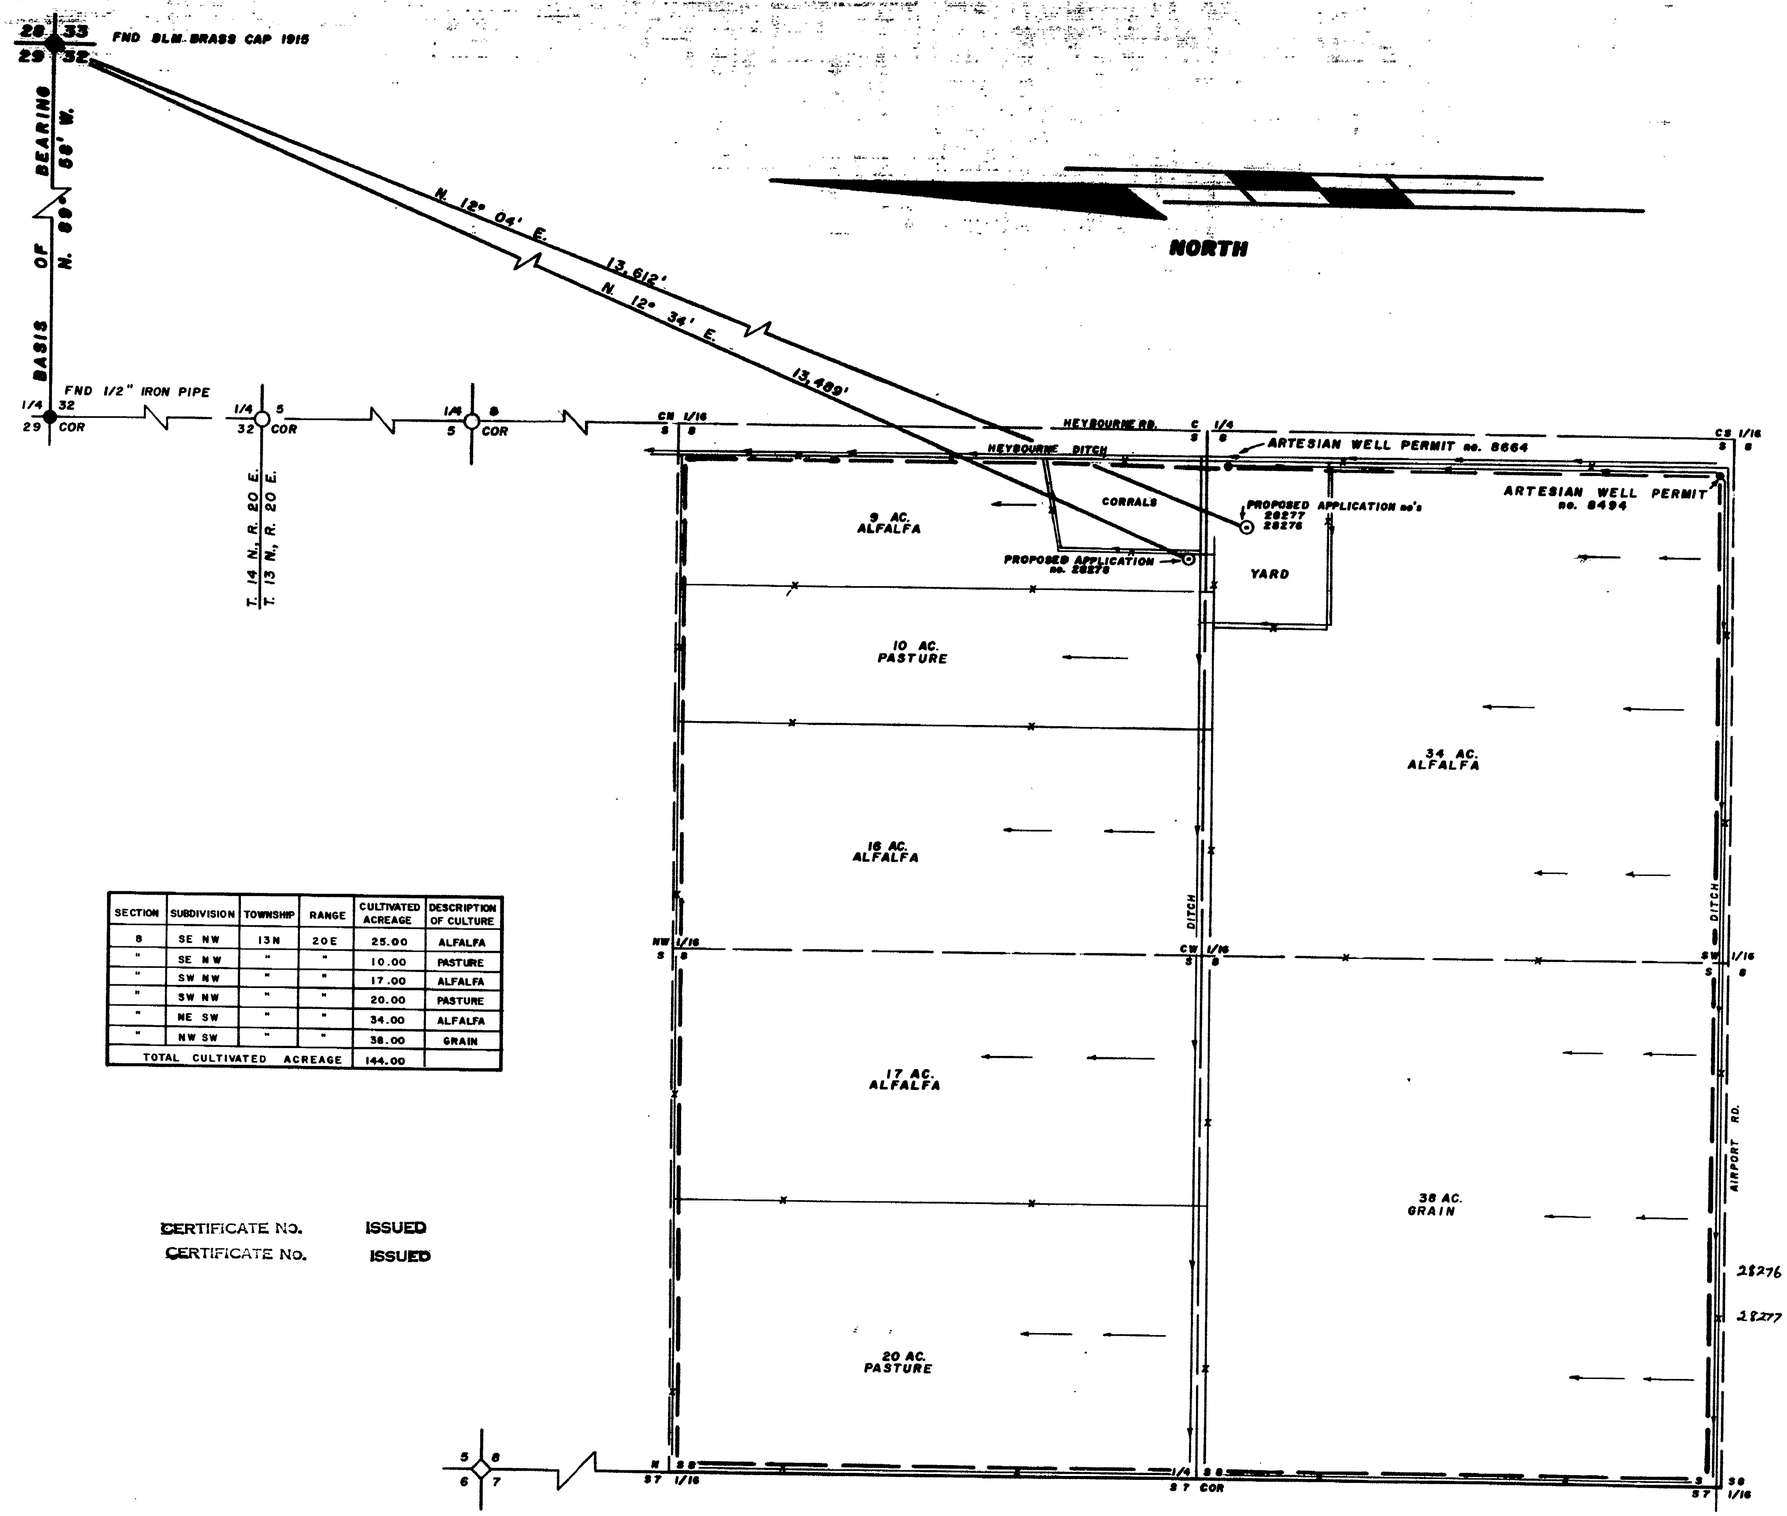

SECTION	SUBDIVISION	TOWNSHIP	RANGE	CULTIVATED ACREAGE	DESCRIPTION OF CULTURE
8	SE NW	13N	20E	25.00	ALFALFA
"	SE NW	"	"	10.00	PASTURE
"	SW NW	"	"	17.00	ALFALFA
"	SW NW	"	"	20.00	PASTURE
"	NE SW	"	"	34.00	ALFALFA
"	NW SW	"	"	38.00	GRAIN
TOTAL CULTIVATED ACREAGE				144.00	

CERTIFICATE No. ISSUED
CERTIFICATE No. ISSUED

STATE OF NEVADA
COUNTY OF DOUGLAS S.S.

I, **B. J. VASEY**, BEING FIRST DULY SWORN, DEPOSE AND SAY THAT THIS MAP, CONSISTING OF ONE (1) SHEET HAS BEEN CORRECTLY DRAWN TO THE DESIGNATED SCALE FROM FIELD NOTES OF SURVEY MADE UNDER MY SUPERVISION AND DIRECTION ON THE **22** nd. DAY OF **MAY, 1974**; THAT IT TRULY AND CORRECTLY REPRESENTS THE PROPOSED LOCATION AND EXTENT OF THE WORKS USED TO DIVERT WATER FROM **UNDERGROUND** SOURCES, IN **DOUGLAS COUNTY**, BY **HERBERT P. WITT & ELINOR M. WITT** FOR **STOCKWATERING, COMMERCIAL, IRRIGATION & DOMESTIC** PURPOSES. UNDER APPLICATION NO'S. **28276, 28277 & 28278**. THAT THE PROPOSED POINT OF DIVERSION, THE APPROXIMATE LOCATION AND SIZE OF THE DIVERTING CHANNEL, THE LOCATION AND NAMES OF ALL OTHER WORKS WHICH WILL CROSS OR CONNECT WITH THE PROPOSED WORKS, AND THE BOUNDARY OF ALL LANDS, SHOWING BY 40-ACRE SUBDIVISIONS THE AREAS TO BE IRRIGATED, ARE FULLY AND CORRECTLY DESIGNATED THEREON.

B J Vasey
STATE WATER RIGHT SURVEYOR NO. 306

SUBSCRIBED AND SWORN TO BEFORE ME THIS **12** th. DAY OF **JUNE, 1974**. NOTARY PUBLIC IN AND FOR **DOUGLAS, COUNTY, NEVADA**.

Marilyn Vasey

MARILYN VASEY
NOTARY PUBLIC - STATE OF NEVADA
DOUGLAS COUNTY
My Commission Expires May 8, 1977

28276 CERTIFICATE No. 9169 ISSUED 1-10-78
28277 CERTIFICATE No. 9170 ISSUED 1-10-78

SCALE 1" = 200'
200 0 200 400 600

30232

S. 1/2 N.W. 1/4, N. 1/2 S.W. 1/4, SEC. 8, T. 13 N. R. 20 E., M.D.B. & M.

FILED
JUN 27 1974
STATE ENGINEER'S OFFICE

1974 JUN 27 P 1 15

VASEY—SCOTT ENGINEERING CO.
2989 HWY 50 EAST
CARSON CITY, NEVADA 89701
702/883-1500

MAP
TO ACCOMPANY APPLICATIONS
TO APPROPRIATE WATER
FOR
STOCKWATERING, COMMERCIAL, IRRIGATION & DOMESTIC PURPOSES
UNDER
APPLICATION NO'S 28276, 28277 & 28278
BY
HERBERT P. WITT & ELINOR M. WITT
FROM
UNDERGROUND SOURCES IN DOUGLAS COUNTY

30232 28278 28277 28276