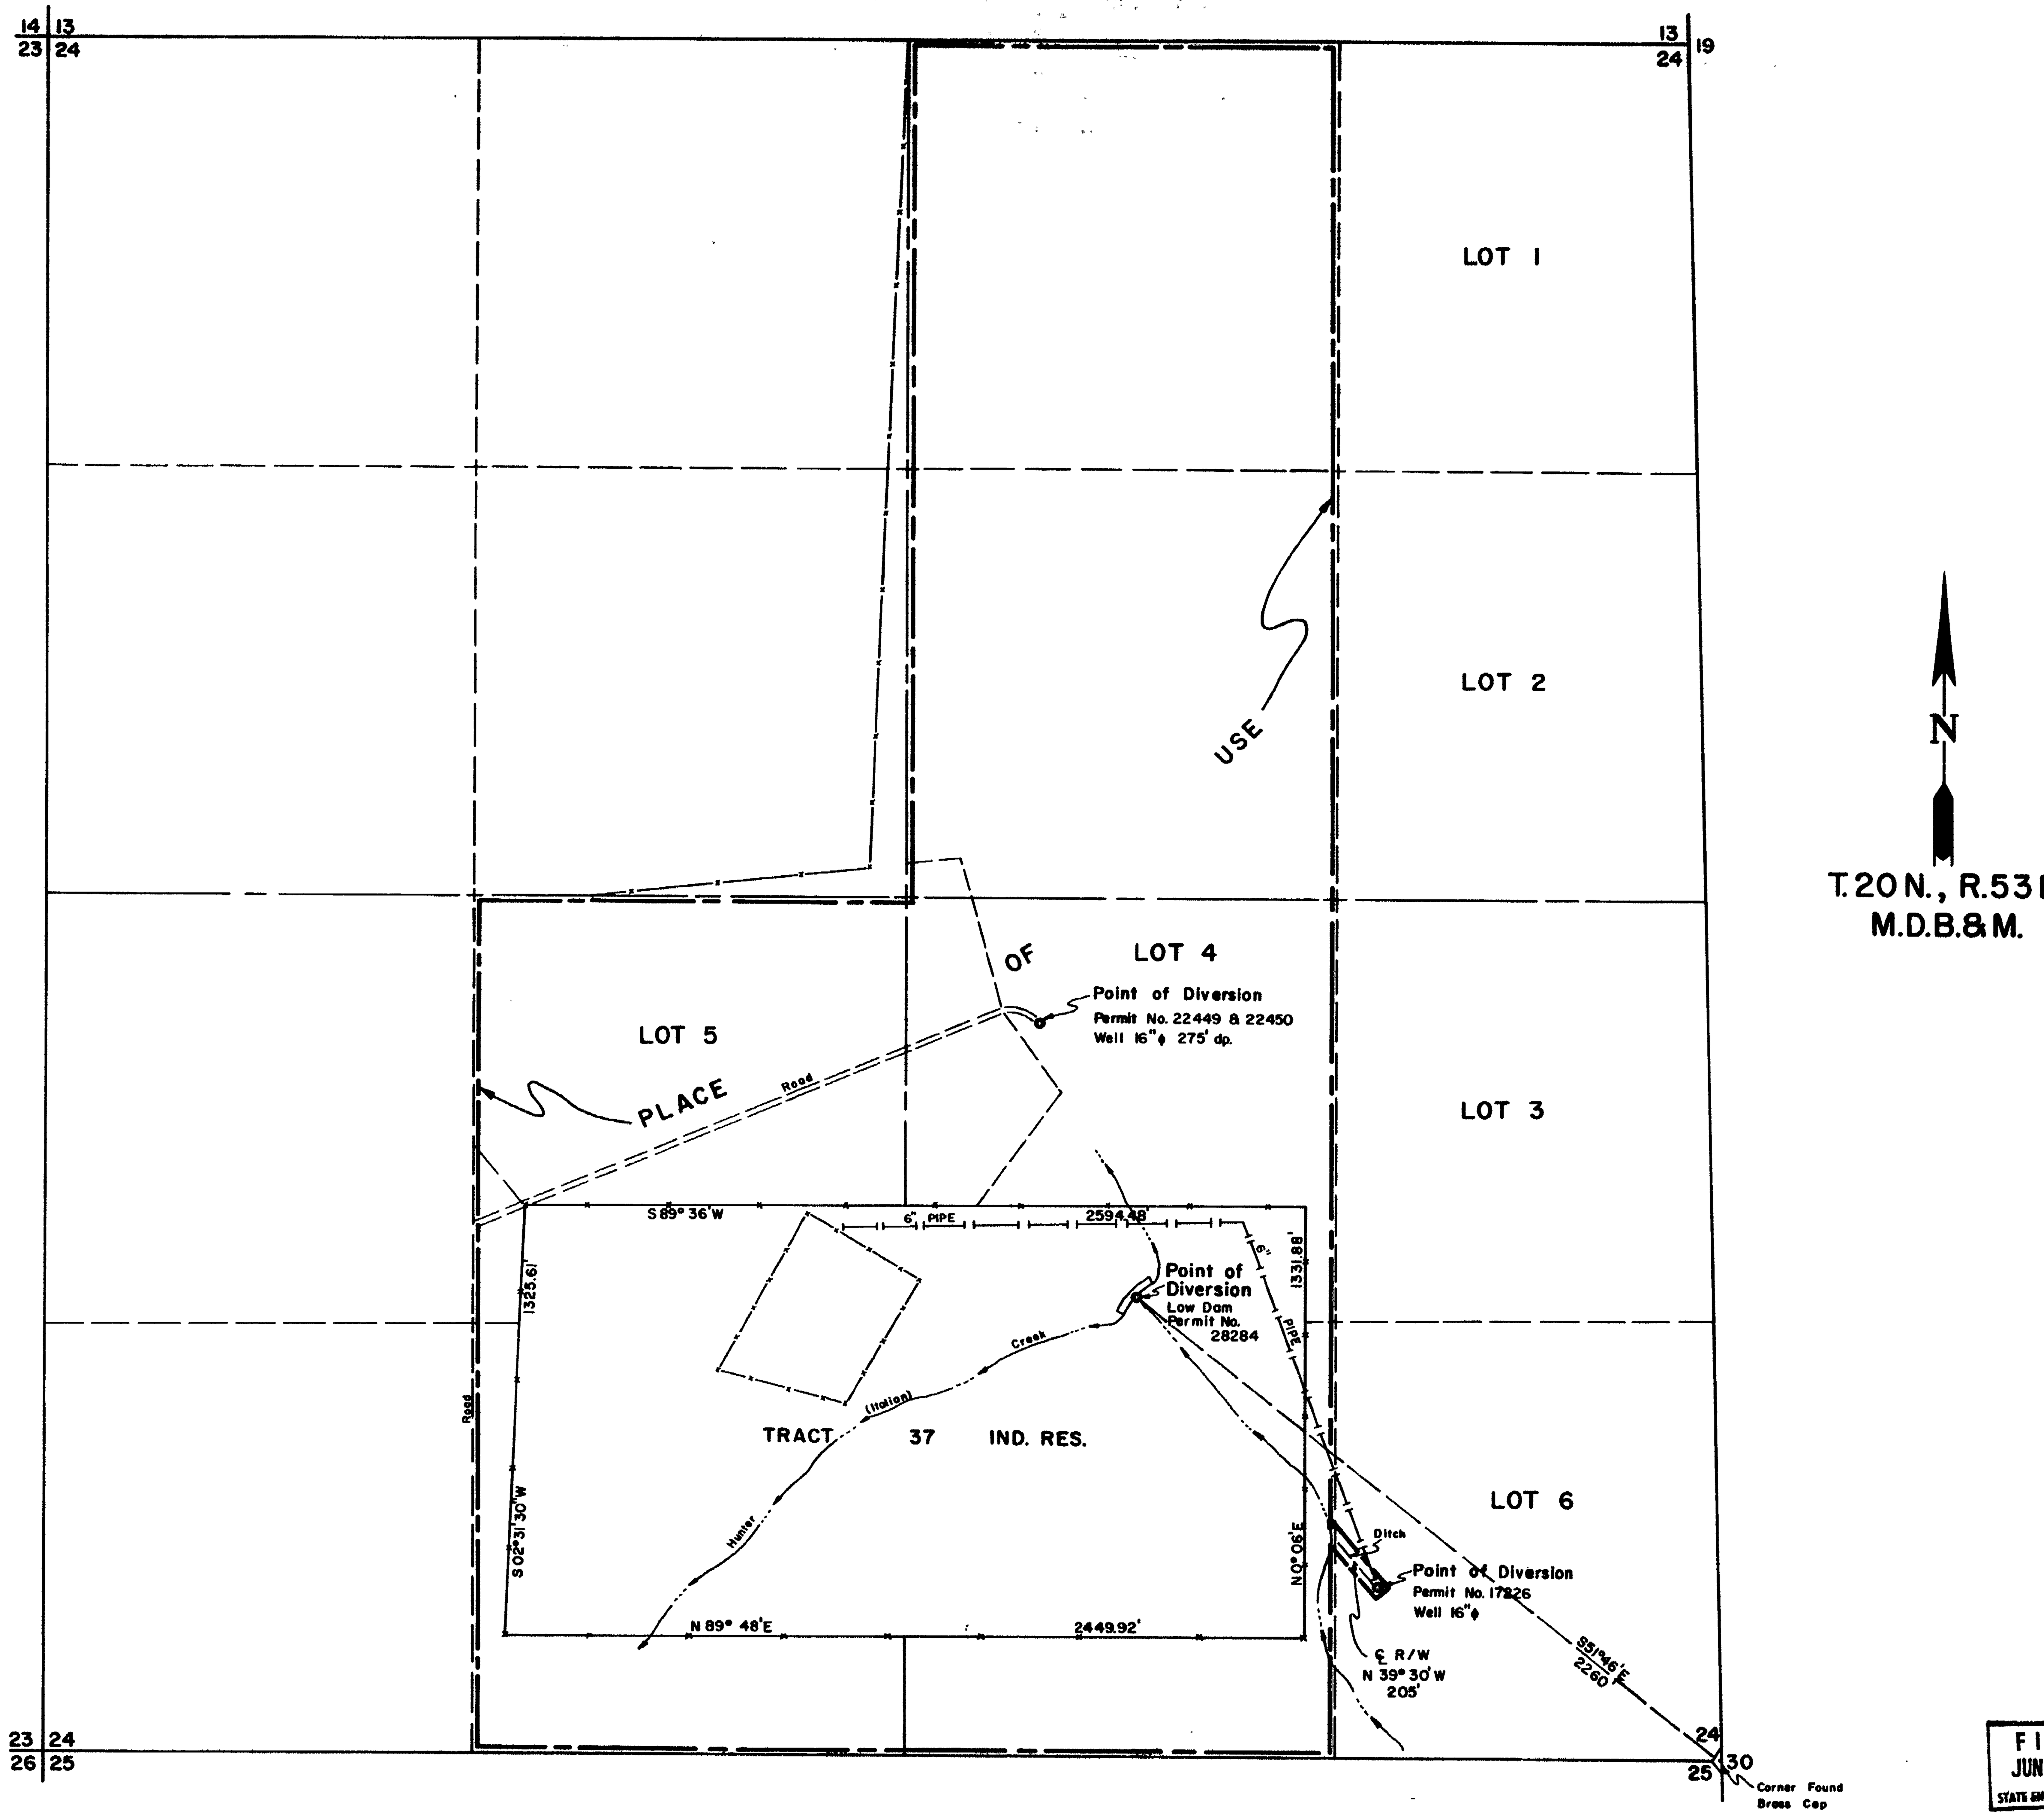

State of Nevada }
County of Elko } ss

I, Mark Chilton, being first duly sworn, depose and say that this map, consisting of one sheet, has been correctly drawn to the designated scale from field notes of a survey made under my supervision and direction, on the 15th day of Oct., 1971, that it truly and correctly represents the proposed location and extent of the works used to divert water from HUNTER (ITALIAN) CREEK in EUREKA COUNTY by EDWARD A. MELKA, for IRRIGATION and DOMESTIC purposes, that the proposed point of diversion, the approximate location and size of the diverting channel, all reservoirs or basins, the location and names of all other works which will cross or connect with the proposed works, and the boundary of all lands, showing by 40-acre subdivisions the areas proposed to be irrigated, are fully and correctly designated thereon.

Mark Chilton
State Water Rights Surveyor No. 278

REGISTERED PROFESSIONAL ENGINEER - STATE OF NEVADA
MARK CHILTON
LAND SURVEYOR
CIVIL
NO. 1404

Subscribed and sworn to before me this 15th day of May, 1974, Notary Public in and for Elko County, Nevada.

Leora Bernadot

LEORA BERNADOT
Notary Public - State of Nevada
Elko County, Nevada
Commission expires May 2, 1978

Basis of Bearings is Magnetic Declination.

0 300 600 900 1200 1500
SCALE 1" = 300'

FILED
JUN 7 1974
STATE ENGINEER'S OFFICE

MAP

TO ACCOMPANY APPLICATION TO
APPROPRIATE WATER

FOR IRRIGATION & DOMESTIC PURPOSES

BY EDWARD A. MELKA

FROM HUNTER CREEK a.k.a. ITALIAN CREEK

OFFICE
STATE ENGINEER

DRAWN BY MW
APPROVED BY
JOB NO. 2115-03
DATE 5/74

CHILTON ENGINEERING

W74023 | 0

28284