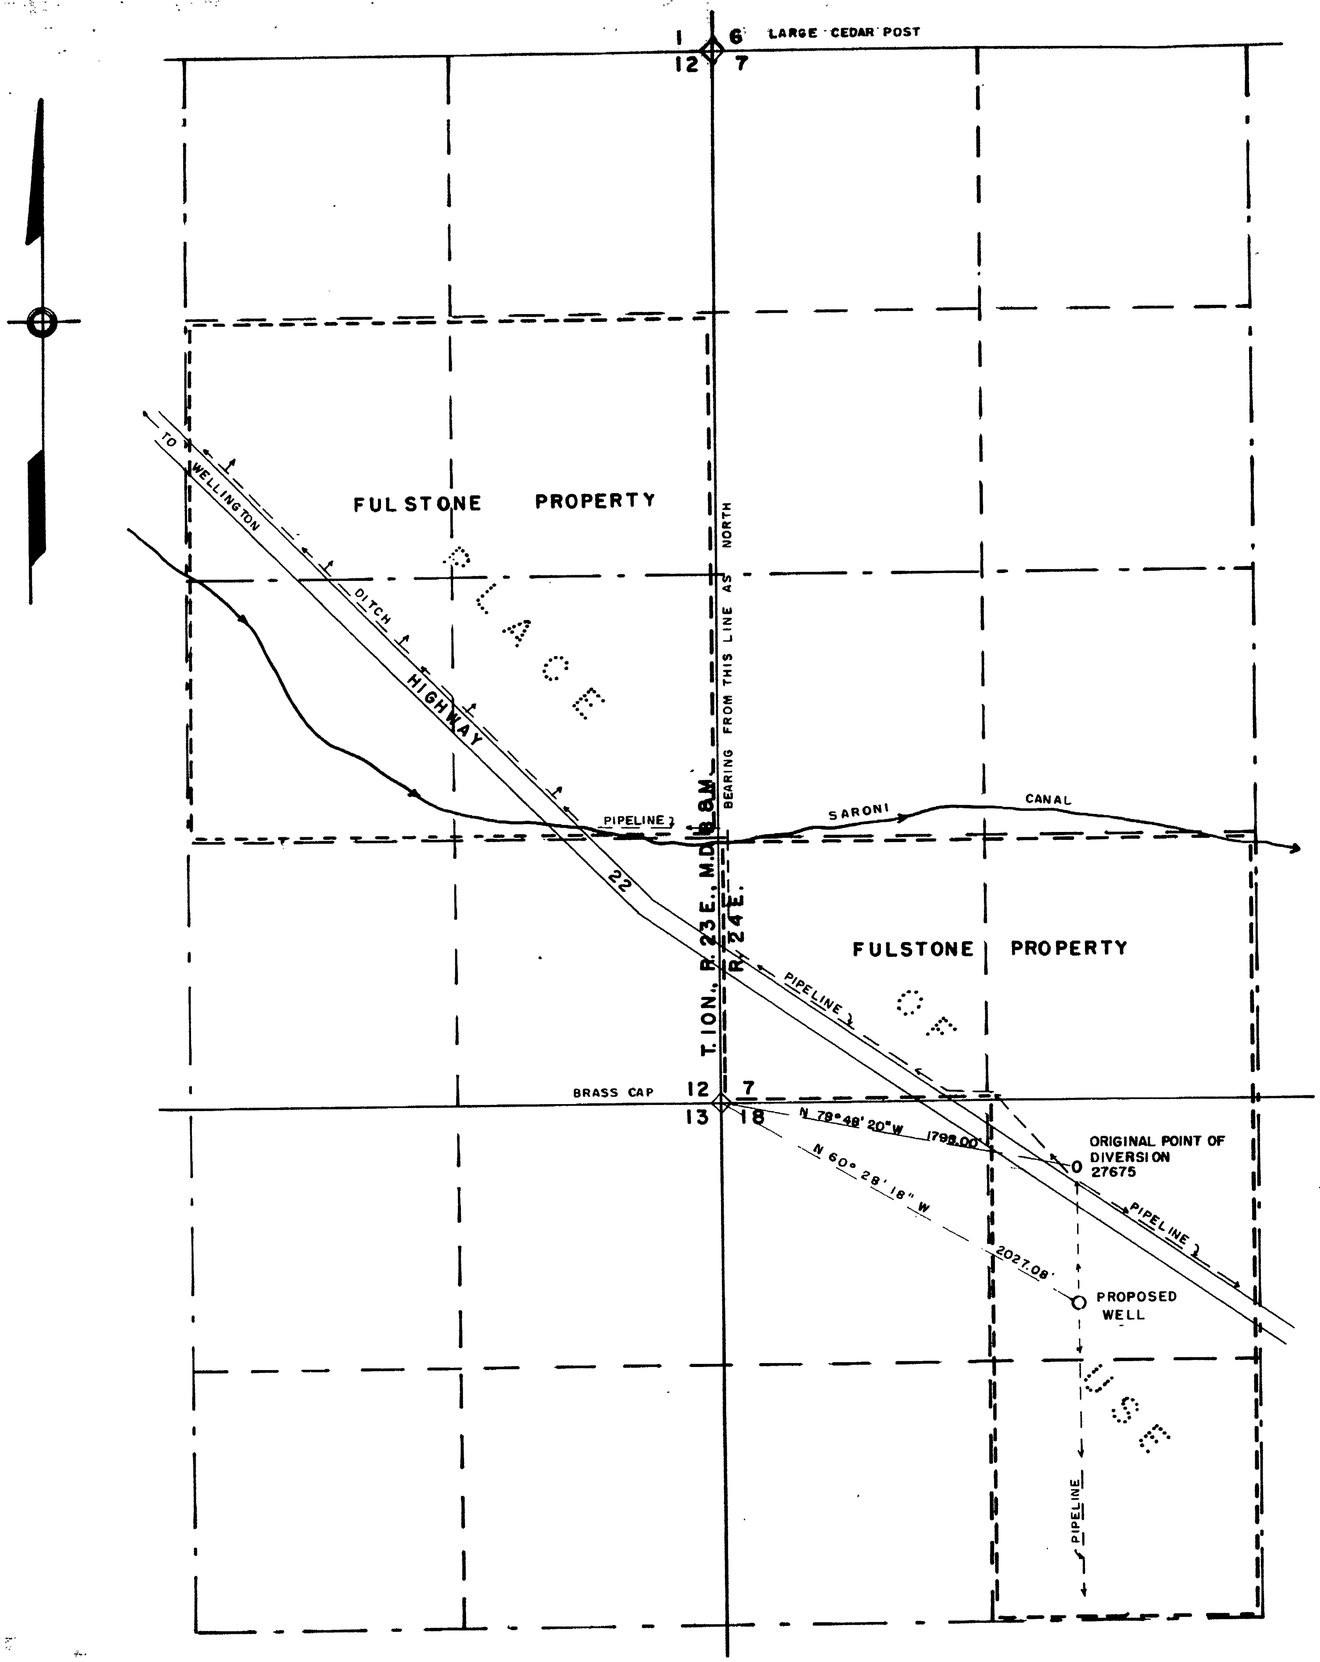

STATE of NEVADA }
CARSON CITY } s.s.

I, Walter G. Reid, being first duly sworn, depose and say that this map, consisting of one sheet, has been correctly drawn to the designated scale from field notes of a survey made by me on the 25th day of February, 1974, that it truly and correctly represents the proposed point of diversion and the original point of diversion and place of use under application no. 27675, and extent of the works used to divert water from an underground source in Lyon County by Fred M. Fulstone Jr. for irrigation and domestic purposes. That the original point of diversion under application no. 27675 and the proposed point of diversion, the approximate location and size of the diverting channel, all reservoirs or basins, the location and names of all other works which will cross or connect with the proposed works, and the boundary of all lands, showing by 40-acre subdivisions the areas to be irrigated, are fully and correctly designated thereon.

Walter G. Reid
State Water Right Surveyor

Subscribed and sworn to before me this 24th day of April, 1974.

JEAN WILLIAMS
Notary Public - State of Nevada
Carson City
My Commission Expires Sept 21, 1977

Jean Williams

1974 APR 25 PM 3 34

FILED
APR 25 1974
STATE ENGINEER'S OFFICE

SCALE - 1" = 400'

0 100 200 400 800 1200 1600 2000

MAP
TO ACCOMPANY APPLICATION
TO CHANGE THE POINT OF DIVERSION
OF WATER UNDER APPLICATION 27675
IRRIGATION AND DOMESTIC USE
BY FRED M. FULSTONE JR.
FROM UNDERGROUND SOURCE

28293