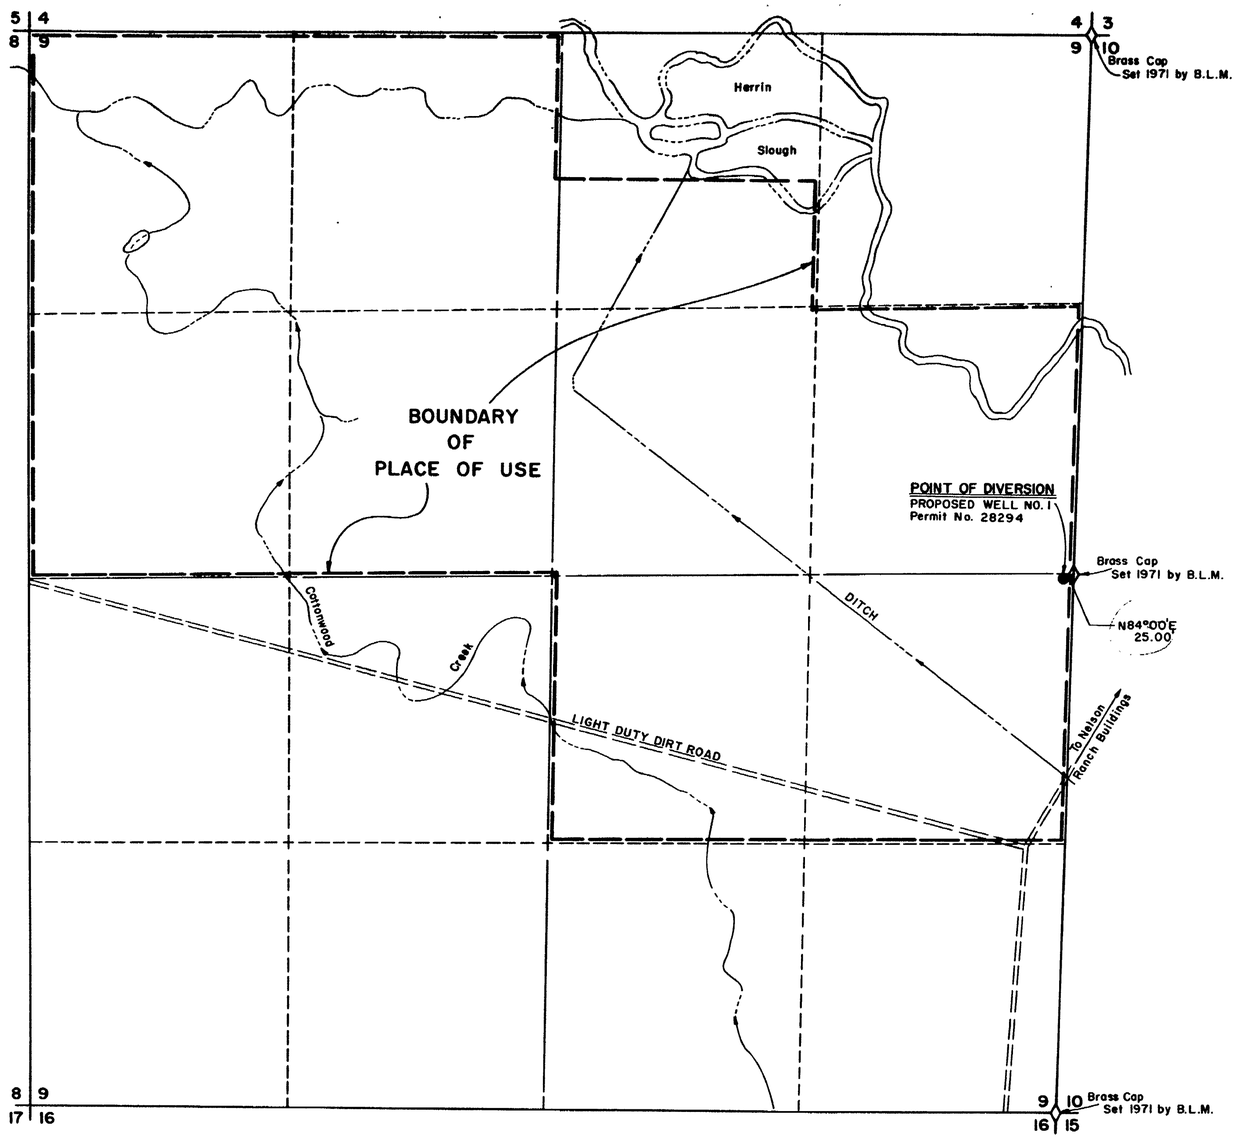

T.34N., R.43E.
M.D.B.&M.

State of Nevada
County of Elko ss

I, Mark Chilton, being first duly sworn, depose and say that this map, consisting of one sheet, has been correctly drawn to the designated scale from field notes of a survey made under my supervision and direction, on the 26th day of March, 1974, that it truly and correctly represents the proposed location and extent of the works used to divert water from an UNDERGROUND SOURCE in HUMBOLDT COUNTY by TOM MARVEL RANCHES, INC., for IRRIGATION purposes, that the proposed point of diversion, the approximate location and size of the diverting channel, all reservoirs or basins, the location and names of all other works which will cross or connect with the proposed works, and the boundary of all lands, showing by 40-acre subdivisions the areas proposed to be irrigated, are fully and correctly designated thereon.

Mark Chilton
State Water Rights Surveyor No. 278

REGISTERED PROFESSIONAL ENGINEER - STATE OF NEVADA
MARK CHILTON
LAND SURVEYOR
CIVIL
NO. 1404

Subscribed and sworn to before me this 13th day of May, 1974, Notary Public in and for Elko County, Nevada.

Leora Bernadot

LEORA BERNADOT
Notary Public - State of Nevada
Elko County, Nevada
Commission expires May 2, 1978

0 400 800 1200 1600 2000
SCALE 1" = 400'

BASIS OF BEARINGS
Magnetic Staff Compass Bearing

FILED
MAY 16 1974
STATE ENGINEER'S OFFICE

OFFICE
STATE ENGINEER
1974 MAY 16 AM 11 43

NO.	BY	DATE	DESCRIPTION	CHK'D	APV'D
			REVISIONS		

DRAWN BY MW/CS
JOB NO. 226-009
APPROVED BY
DATE 4/74

MAP
TO ACCOMPANY APPLICATION TO APPROPRIATE WATER
FOR IRRIGATION PURPOSES
BY TOM MARVEL RANCHES, INC.
FROM AN UNDERGROUND SOURCE

CHILTON ENGINEERING
421 COURT STREET ELKO, NEVADA
W74020 0

28294