SECTION	SUB.	TWP.	RANGE	ACREAGE	CULTURE	DATE OF CULTURE
22	NE1/4NW1/4	47	65	10.85	Alfalfa	
"	" "	"	"	12.36	Grain	
Total				23.21		

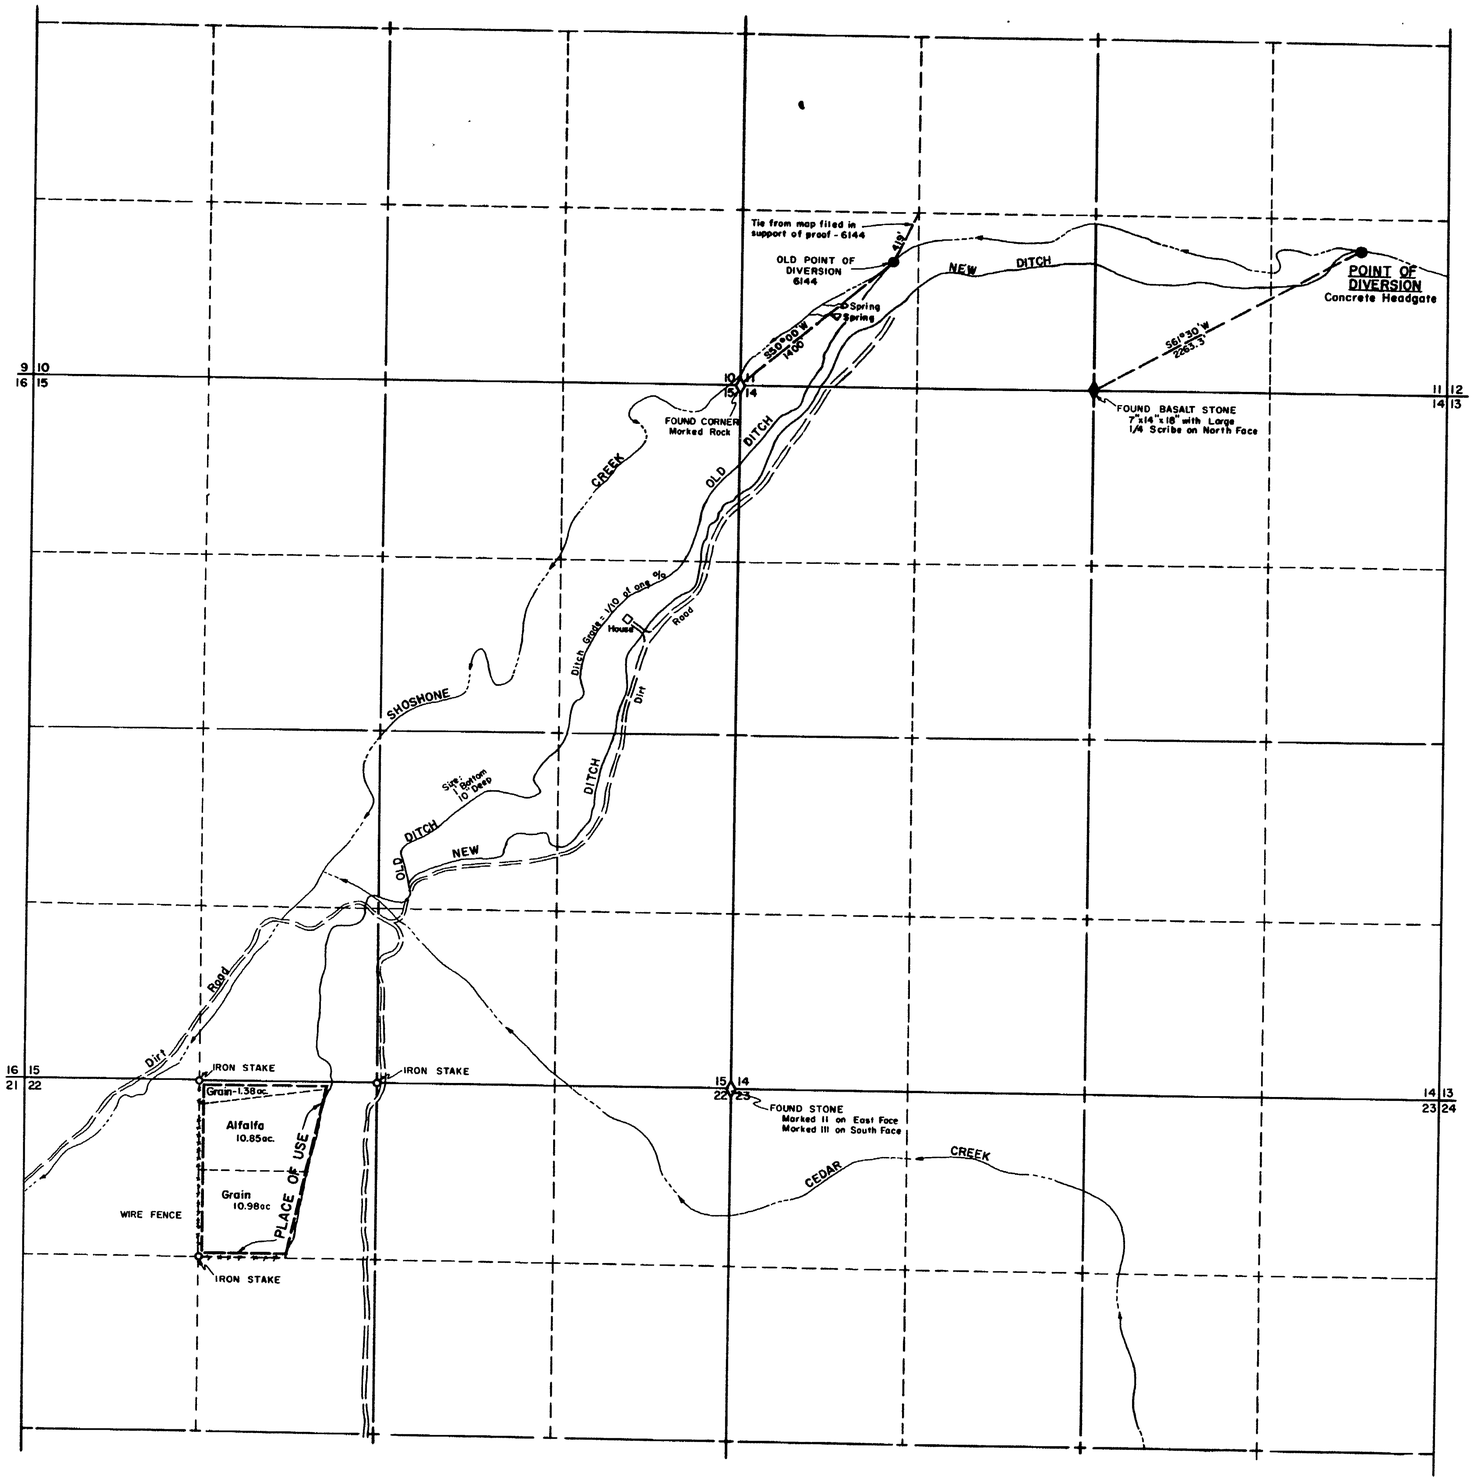

N

T. 47 N., R. 65 E.
M.D.B.&M.

State of Nevada
County of Elko ss

I, Mark Chilton, being first duly sworn, depose and say that this map, consisting of one sheet, has been correctly drawn to the designated scale from field notes of a survey made under my supervision and direction, on the 26th day of February, 1974, that it truly and correctly represents the proposed location and extent of the works used to divert water from SHOSHONE CREEK in ELKO COUNTY for IRRIGATION purposes by W.D. RANCHING COMPANY under Permit No. 6144, that the proposed point of diversion, the approximate location and size of the diverting channel, all reservoirs or basins, the location and names of all other works which will cross or connect with the proposed works, and the boundary of all lands, showing by 40-Acre subdivisions the areas proposed to be irrigated, are fully and correctly designated thereon.

REGISTERED PROFESSIONAL ENGINEER STATE OF NEVADA
MARK CHILTON
LAND SURVEYOR
CIVIL
NO. 1964

Mark Chilton
STATE WATER RIGHTS SURVEYOR NO. 278

Subscribed and sworn to before me this 24th day of April, 1974, Notary Public in and for Elko County, Nevada.

Leora Remadot

Leora Remadot
Notary Public State of Nevada
ELKO COUNTY, NEVADA
Commission Expires May 2 1974

0 600' 1200' 1800' 2400' 3000'
SCALE 1" = 600'

BASIS OF BEARING
Magnetic Staff Compass Bearing

OFFICE
STATE ENGINEER
1974 MAY 6 AM 11 18

FILED
MAY 6 1974
STATE ENGINEER'S OFFICE

NO.	BY	DATE	DESCRIPTION	CHK'D	APP'D
1	MW	4/74	old pt. of div. & new ditch		

REVISIONS

DRAWN BY MW/CS | APPROVED BY
JOB NO. 266-007 | DATE 4/74

MAP
TO ACCOMPANY APPLICATION TO CHANGE POINT OF DIVERSION OF PERMIT 6144

FOR IRRIGATION PURPOSES
BY W.D. RANCHING COMPANY
FROM SHOSHONE CREEK

CHILTON ENGINEERING
431 COURT STREET
ELKO, NEVADA

W74018 | 0

28304