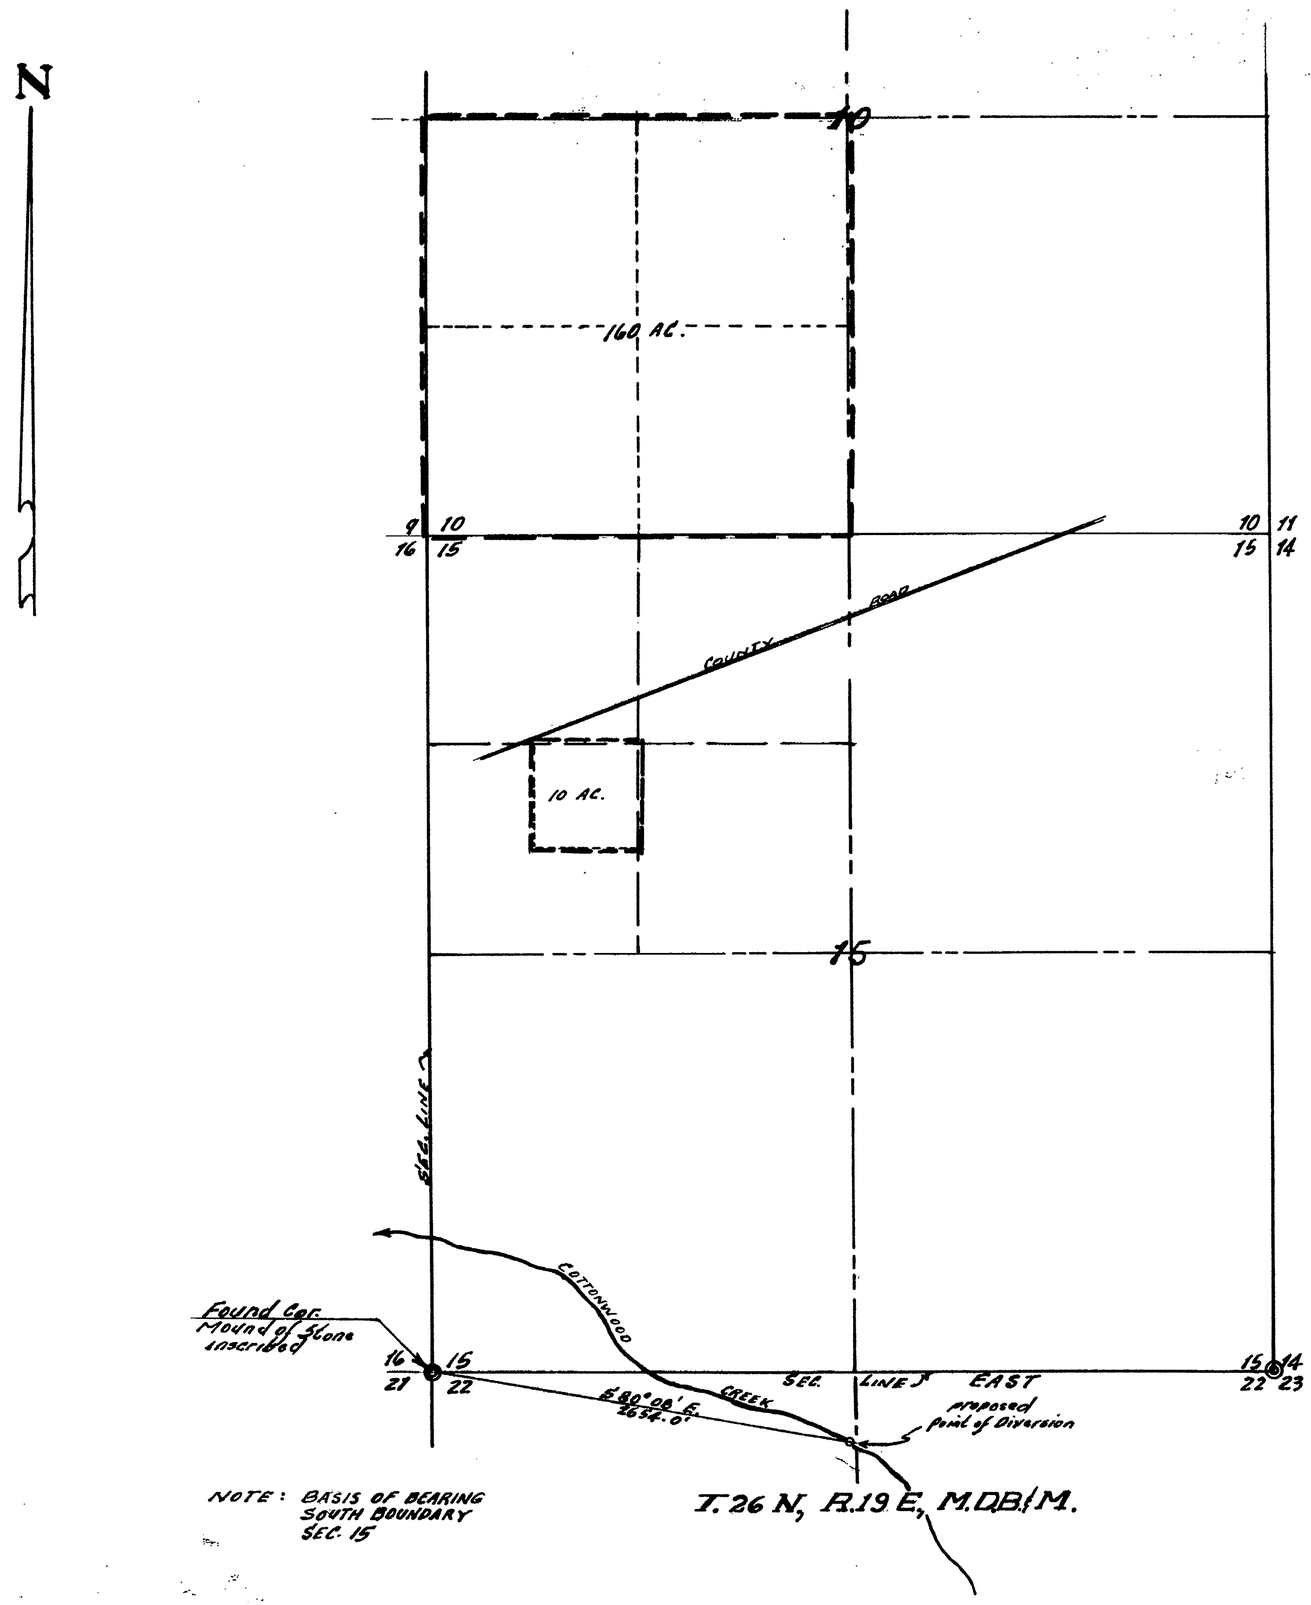


NOTE: BASIS OF BEARING
SOUTH BOUNDARY
SEC. 15

STATE OF NEVADA
COUNTY OF ORMSBY } SS

I, Richard M. Block, being first duly sworn, depose and say that this map consisting of one sheet, has been correctly drawn to the designated scale from field notes of a survey made under my supervision and direction, on the 12th. day of June, 1974; That it truly and correctly represents the proposed location and extent of works used to divert water from Cottonwood Creek, in Washoe County, by Clemens M. and or Patricia Hodges for irrigation and domestic purposes, That the proposed point of diversion, the approximate location and size of the diverting channel, All reservoirs or basins, The location and names of all other works which will cross or connect with the proposed works, and the boundary of all lands showing by 40-Acre subdivisions the areas proposed to be irrigated, are fully and correctly designated thereon

Richard M. Block
State Water Right Surveyor
No. 232

Subscribed and sworn to before me
this 24th day of June, 1974.

Gladys E. Anderson
Notary Public in and for ORMSBY COUNTY, NEVADA

SCALE ~ 1" = 500'

FILED
June 24, 1974
STATE ENGINEER'S OFFICE

OFFICE
STATE ENGINEER
1974 JUN 24 AM 9 53

MAP TO ACCOMPANY
APPLICATION TO APPROPRIATE
WATER FROM COTTONWOOD CREEK
FOR IRRIGATION & DOMESTIC USE BY
CLEMENS M. AND OR PATRICIA HODGES

47640 28319