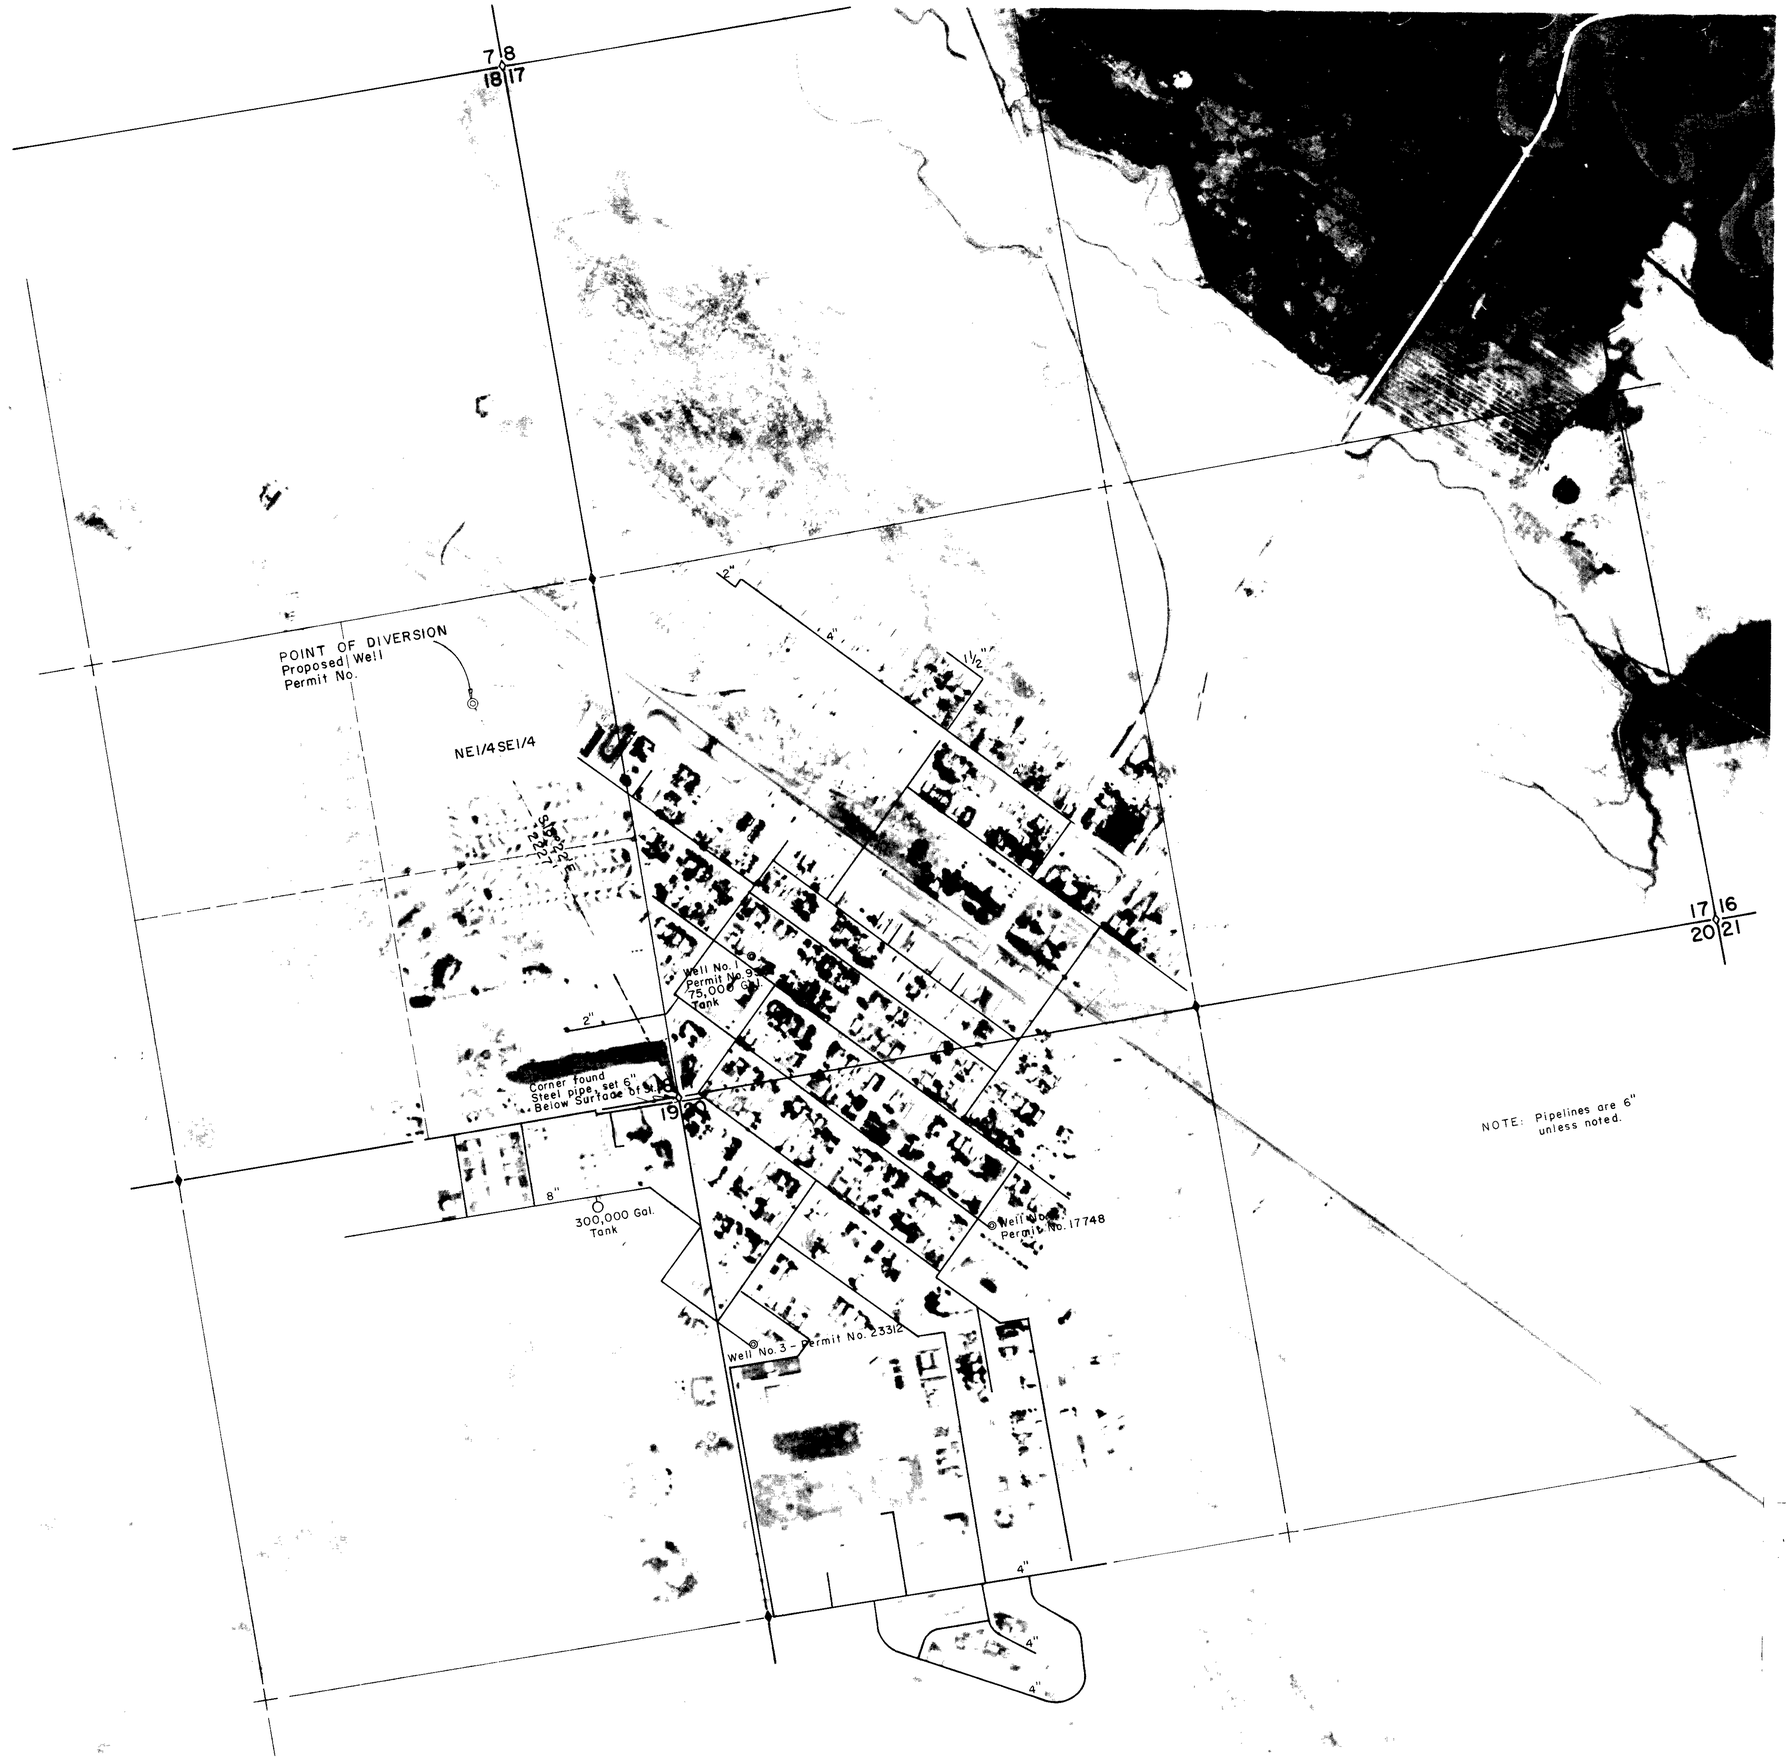

T. 32 N., R. 45 E.
M.D.B. & M.

State of Nevada
County of Elko } ss

I, Mark Chilton, being first duly sworn, depose and say that this map, consisting of one sheet, has been correctly drawn to the designated scale from field notes of a survey made under my supervision and direction, on the 30th day of January, 1974; that it truly and correctly represents the proposed location and extent of the works used to divert water from an UNDERGROUND SOURCE in LANDER COUNTY, by the UNINCORPORATED TOWN OF BATTLE MOUNTAIN for MUNICIPAL purposes. That the proposed point of diversion, the approximate location and size of the diverting channel, all reservoirs or basins, the location and names of all other works which will cross or connect with the proposed works, and the boundary of all lands, showing the areas proposed for municipal purposes, are fully and correctly designated thereon.

State Water Rights Surveyor No. 278

Subscribed and sworn to before me this 25th of February, 1974. Notary Public in and for Elko County, Nevada.

Lyora Bernadot

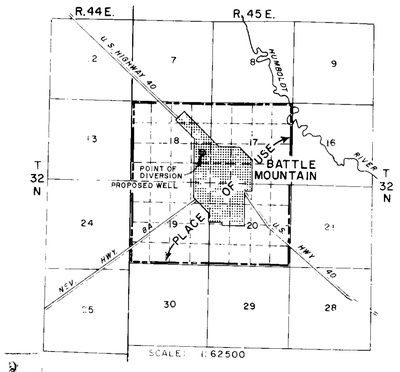

400' 0' 400' 800' 1200'
SCALE: 1" = 400'

MAP

TO ACCOMPANY APPLICATION TO APPROPRIATE WATER

FOR MUNICIPAL PURPOSES

BY UNINCORPORATED TOWN OF BATTLE MOUNTAIN

FROM AN UNDERGROUND SOURCE

DRAWN BY G.S.	APPROVED BY	CHILTON ENGINEERING 421 COURT STREET ELKO, NEVADA	W74012	0
JOB NO. 411-026	DATE FEB., 1974			

28347