STATE OF NEVADA }
COUNTY OF WASHOE } S.S.

I, GEORGE W. BALL Jr., BEING FIRST DULY SWORN, DEPOSE AND SAY THAT THIS MAP, CONSISTING OF ONE SHEET, HAS BEEN CORRECTLY DRAWN TO THE DESIGNATED SCALE FROM FIELD NOTES OF A SURVEY MADE UNDER MY SUPERVISION IN JANUARY AND MAY, 1974; THAT IT TRULY AND CORRECTLY REPRESENTS THE PROPOSED LOCATION AND EXTENT OF THE WORKS USED TO STORE WATER FROM THE SEWER SYSTEM IN CHURCHILL COUNTY BY THE CITY OF FALLON SEWER DISTRICT FOR STORAGE PURPOSES; THAT THE PROPOSED POINTS OF STORAGE RELEASE, THE APPROXIMATE LOCATION AND SIZE OF EFFLUENT OUTLET MANHOLE AND IRRIGATION OUTLET PIPING AND THE BOUNDARY OF ALL LANDS, SHOWING LOTS AND/OR 40 ACRE SUBDIVISIONS THE AREAS PROPOSED FOR TREATMENT LAGOON STORAGE, ARE FULLY AND CORRECTLY DESIGNATED THEREON.

George W. Ball, Jr.
STATE WATER RIGHT SURVEYOR
CERTIFICATE NO. 409

SUBSCRIBED AND SWORN TO BEFOE ME THIS 4th DAY OF June, 1974. NOTARY PUBLIC IN AND FOR WASHOE COUNTY, NEVADA.

Bernice Behrens
NOTARY PUBLIC

BERNICE BEHRENS
Notary Public — State of Nevada
Washoe County
My Commission Expires May 2, 1976

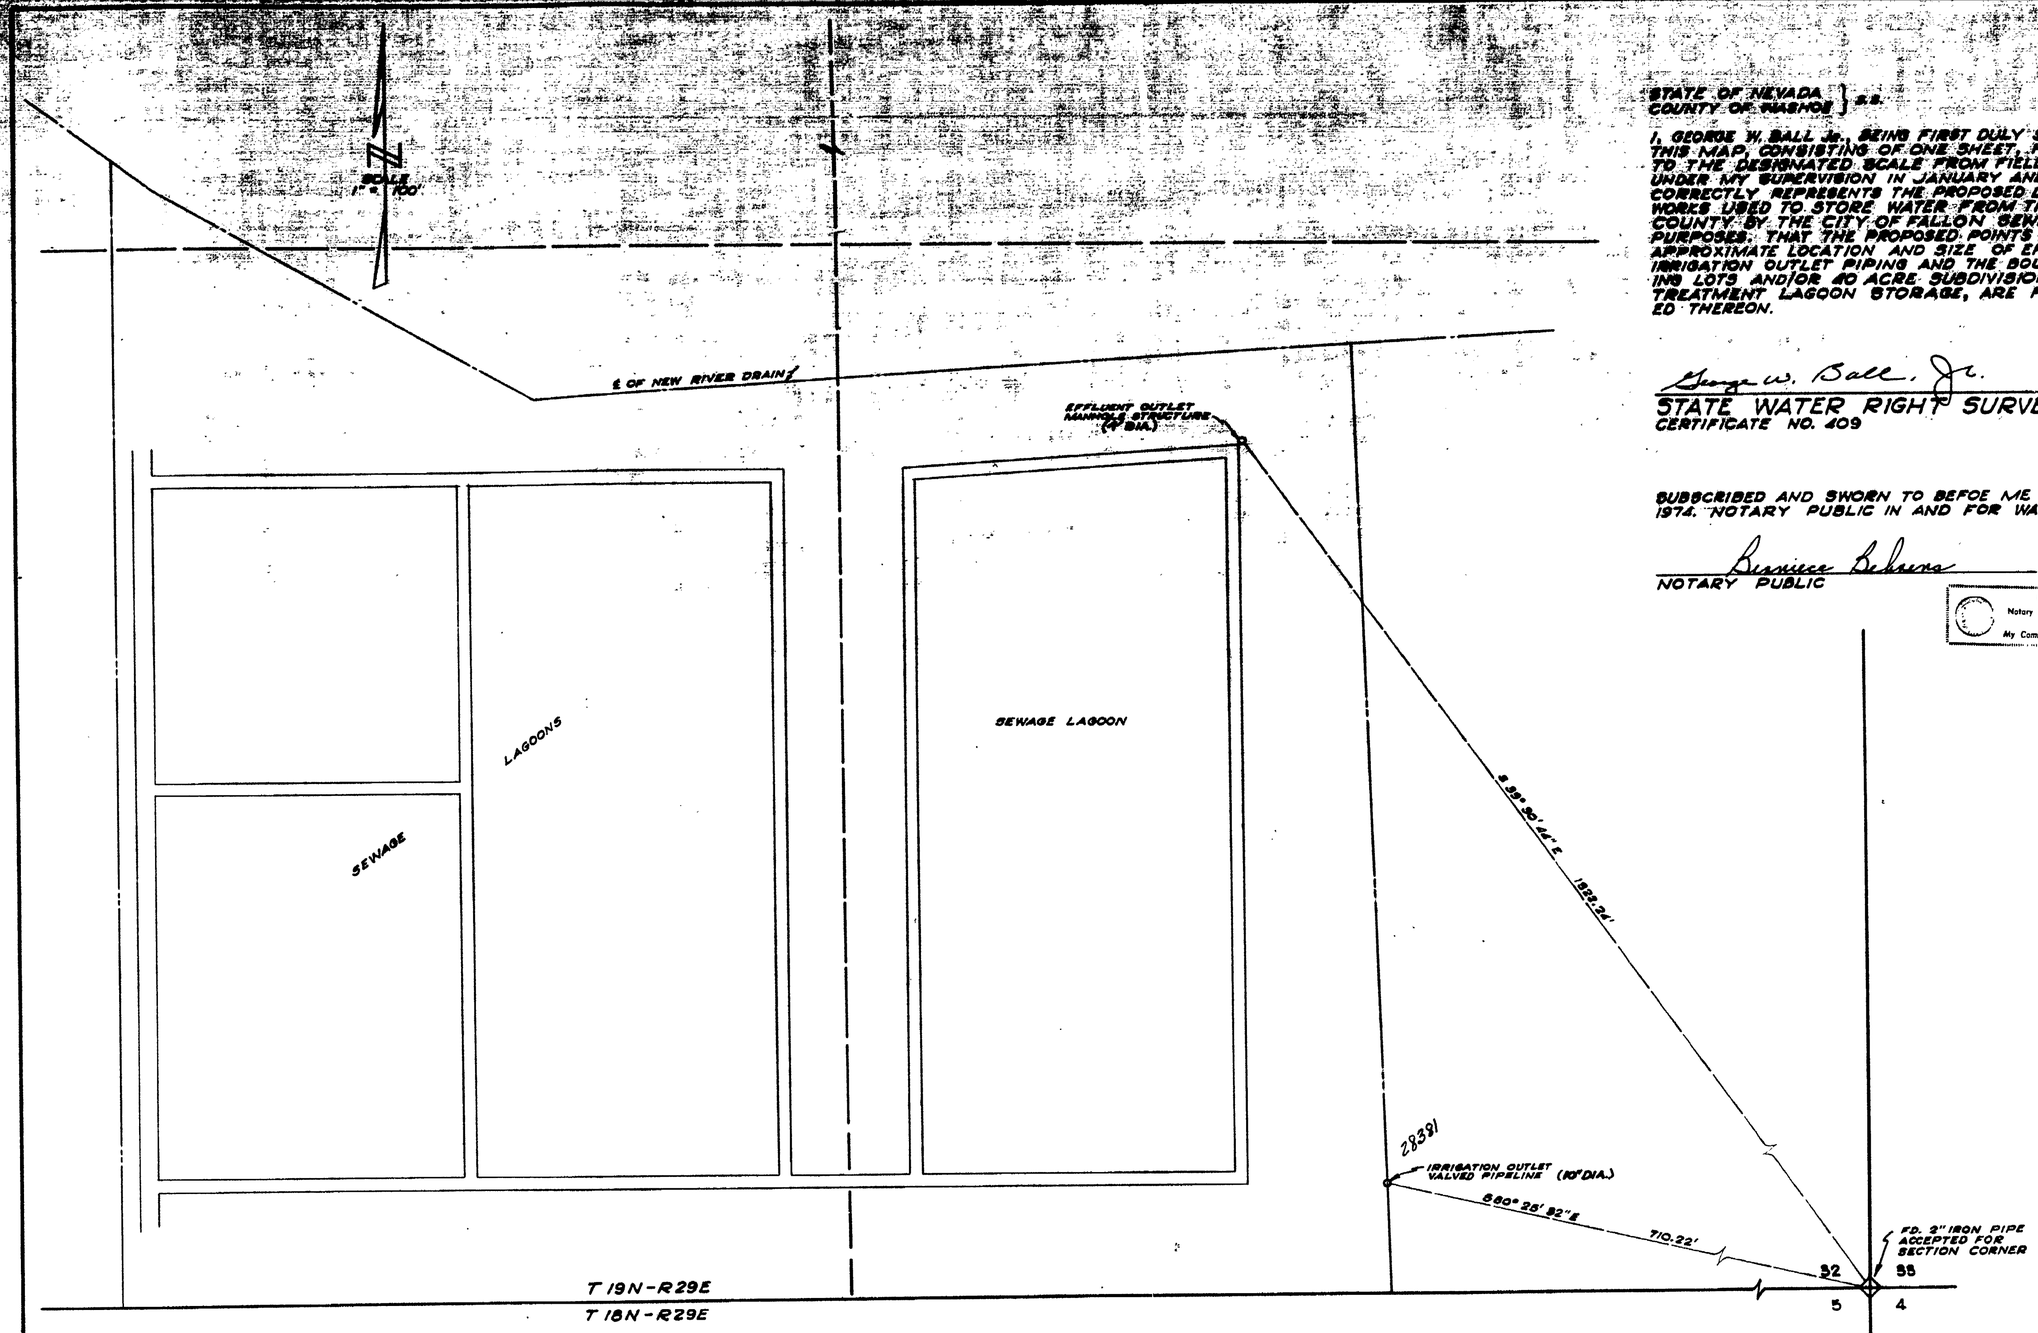


PLACE OF 44.7 ACRES STORAGE AREA

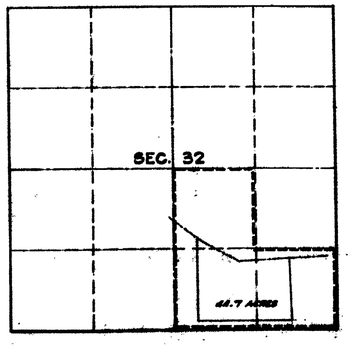


SECTION DIAGRAM
SHOWING: PLACE OF STORAGE
SCALE: 1" = 1320'

0 100 200 300 400
SCALE: 1" = 100'

OFFICE
STATE ENGINEER
1974 JUN 6 PM 3 10

OFFICE
STATE ENGINEER
1974 JUL 16 PM 3 53

FILED
JUL 16 1974
STATE ENGINEER'S OFFICE

# MAP
# TO ACCOMPANY APPLICATION TO APPROPRIATE WATER FOR STORAGE PURPOSES BY CITY OF FALLON

28381