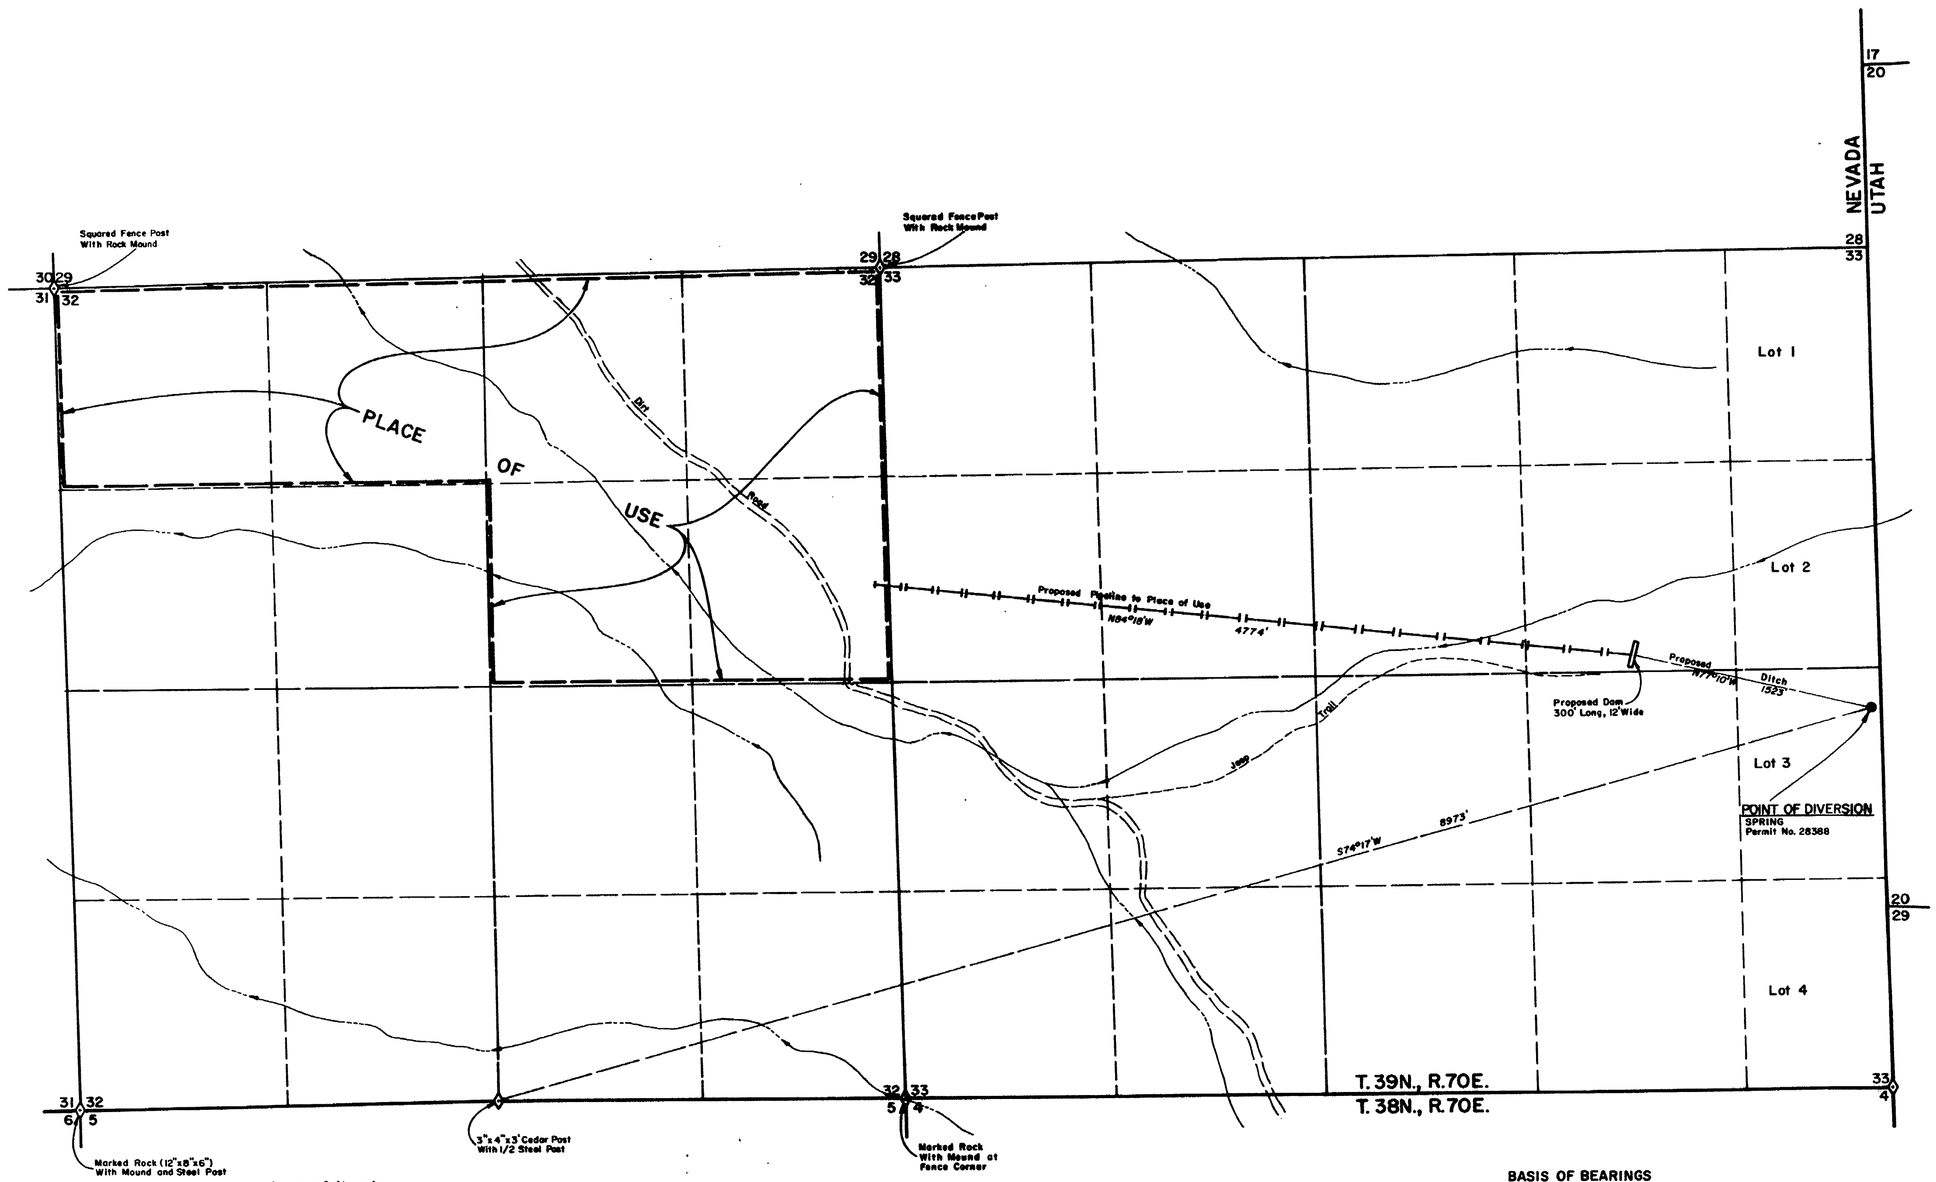

State of Nevada
County of Elko ss

I, Mark Chilton, being first duly sworn, depose and say that this map, consisting of one sheet, has been correctly drawn to the designated scale from field notes of a survey made under my supervision and direction, on the 19th day of June, 1974, that it truly and correctly represents the proposed location and extent of the works used to divert water from an UNNAMED SPRING in ELKO COUNTY by JOHN E. TYBO, for IRRIGATION purposes, that the proposed point of diversion, the approximate location and size of the diverting channel, all reservoirs or basins, the location and names of all other works which will cross or connect with the proposed works, and the boundary of all lands, showing by 40-acre subdivisions the areas proposed to be irrigated, are fully and correctly designated thereon.

REGISTERED PROFESSIONAL ENGINEER - STATE OF NEVADA
MARK CHILTON
LAND SURVEYOR
CIVIL
NO. 278

Mark Chilton
State Water Rights Surveyor No. 278

Subscribed and sworn to before me this 31st day of July, 1974, Notary Public in and for Elko County, Nevada.

MERRA BERNADOT
Notary Public - State of Nevada
Elko County, Nevada
Commission expires May 3, 1978

Merra Bernadot

BASIS OF BEARINGS

Map No. 71093 on file in the office of Chilton Engineering, Elko, Nevada.

0 500 1000 1500 2000 2500
Scale 1" = 500'

FILED
AUG 2 1974
STATE ENGINEER'S OFFICE

NO.	BY	DATE	DESCRIPTION	CHK'D	APP'D
			REVISIONS		

DRAWN BY MW | APPROVED BY
JOB NO. 2181-01 | DATE 7/74

MAP

TO ACCOMPANY APPLICATION TO APPROPRIATE WATER

FOR IRRIGATION PURPOSES

BY JOHN E. TYBO

FROM AN UNNAMED SPRING

CHILTON ENGINEERING
421 COURT STREET

W74031 | 0

28388